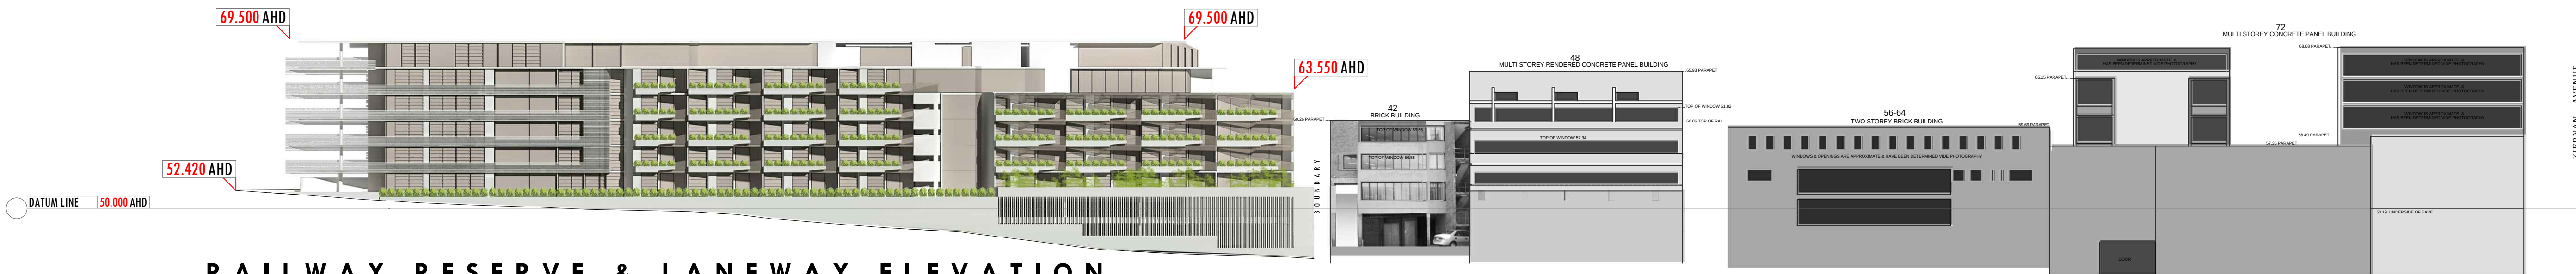


UPPER HEIDELBERG ROAD STREETSCAPE ELEVATION



RAILWAY RESERVE & LANEWAY ELEVATION

NO	DATE	ISSUE
1	08.03.18	PPP

SOUTH & NORTH ELEVATIONS
STREET & RAILWAY RESERVE ELEV

DESIGN DEVELOPMENT/VCAT	OF	REV
TP.A14	23	6

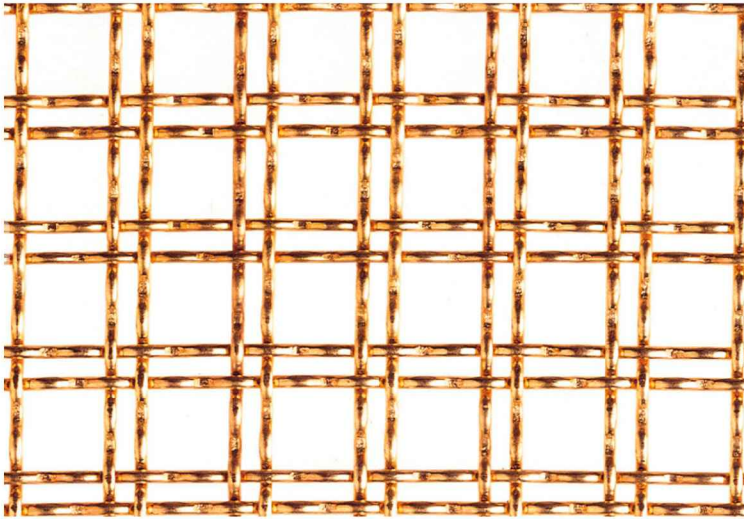
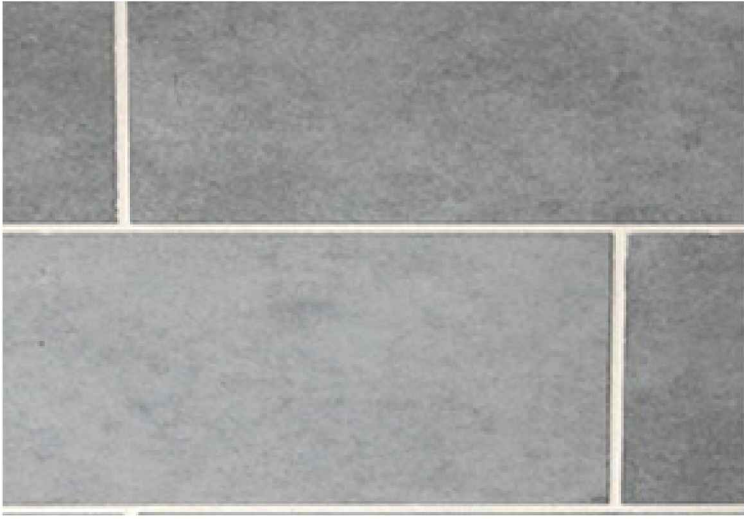
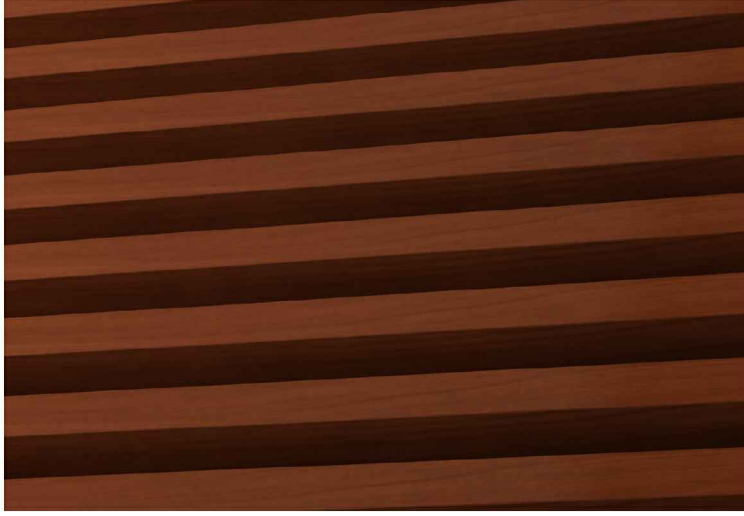
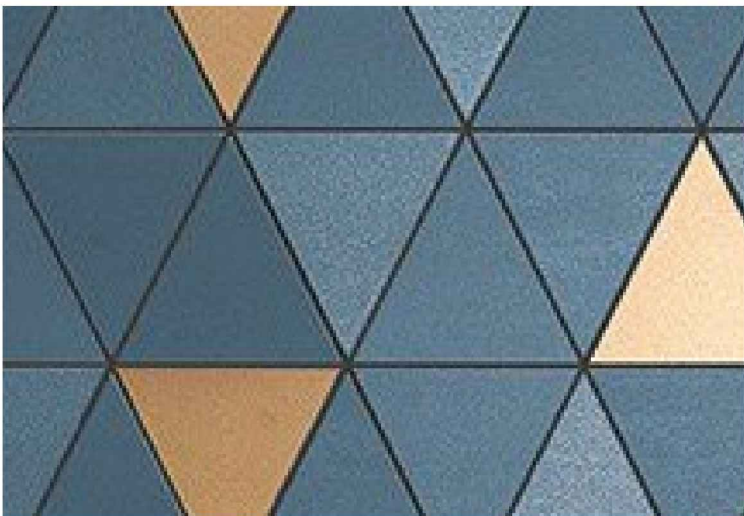
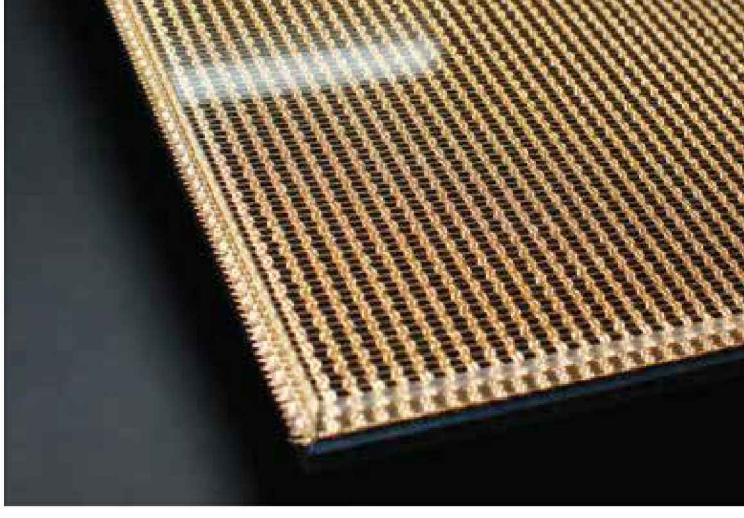
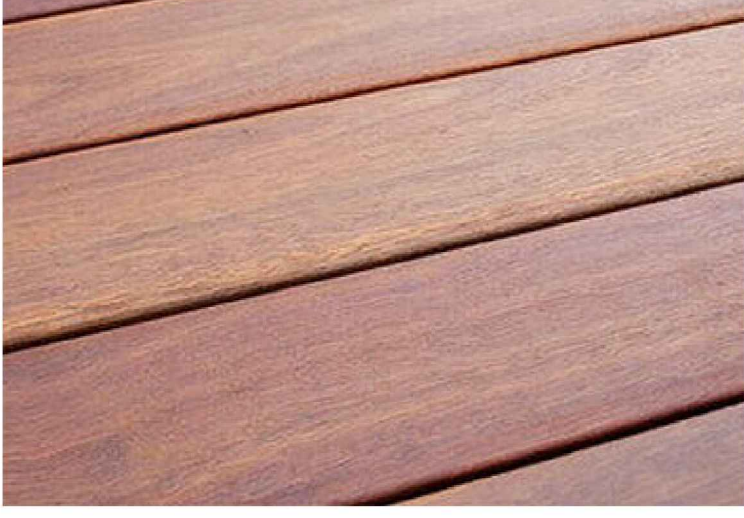
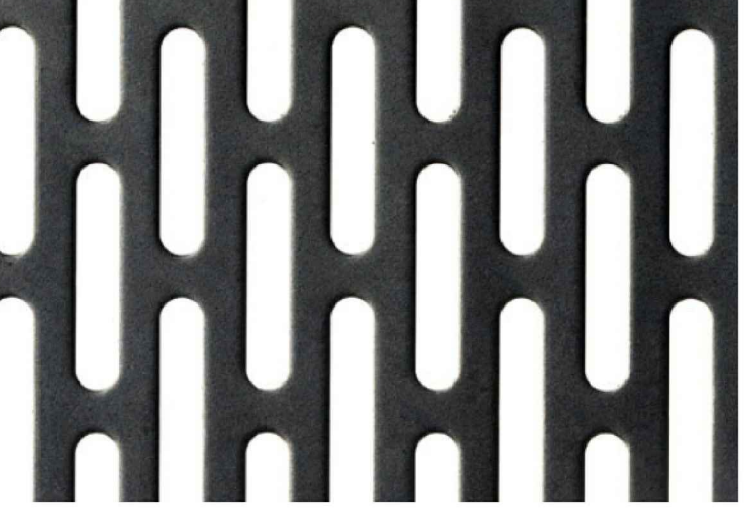
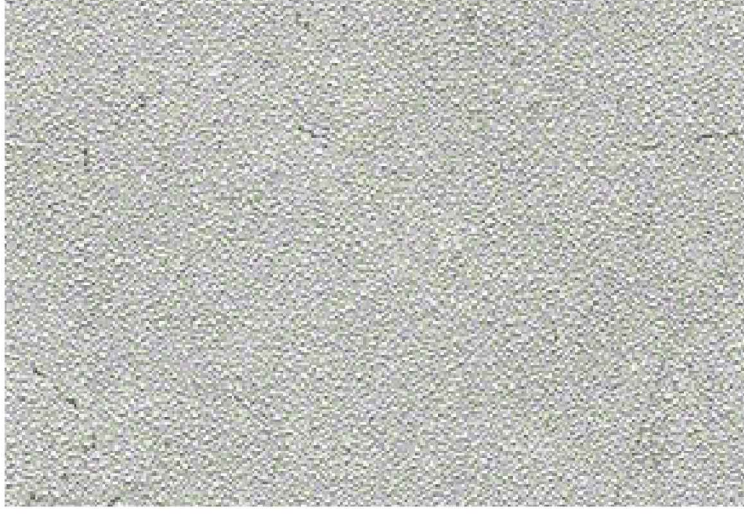
 
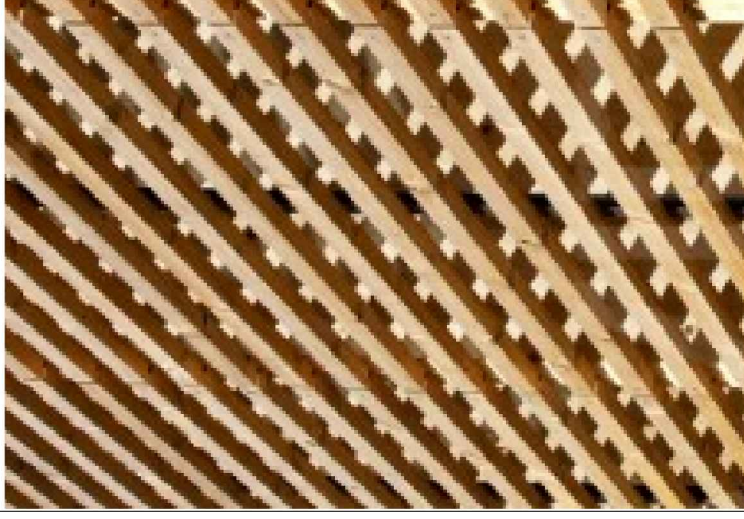
SCALE: 1:200 @ A1

JOB: 0020092039

MARCH 2018

COPYRIGHT

JOHN DEMOS ARCHITECTS
SUITE 1 66 ALBERT ROAD
SOUTH MELBOURNE 3205
VICTORIA AUSTRALIA
+ 61 3 9654 1000
john@johndemos.com

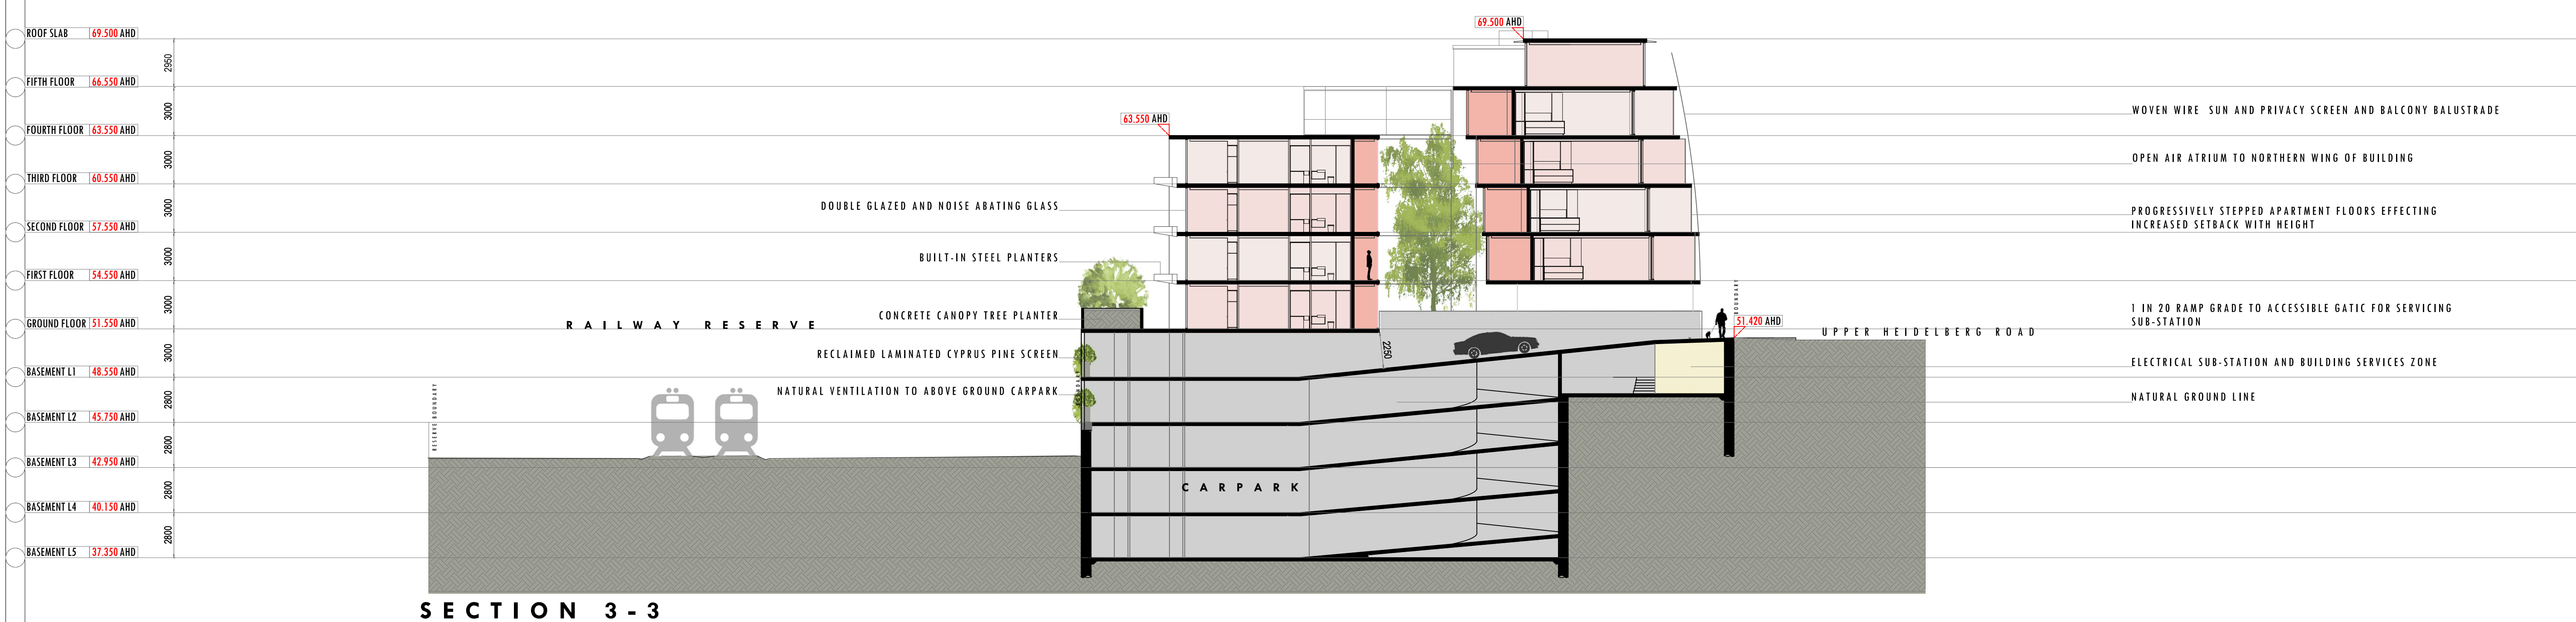
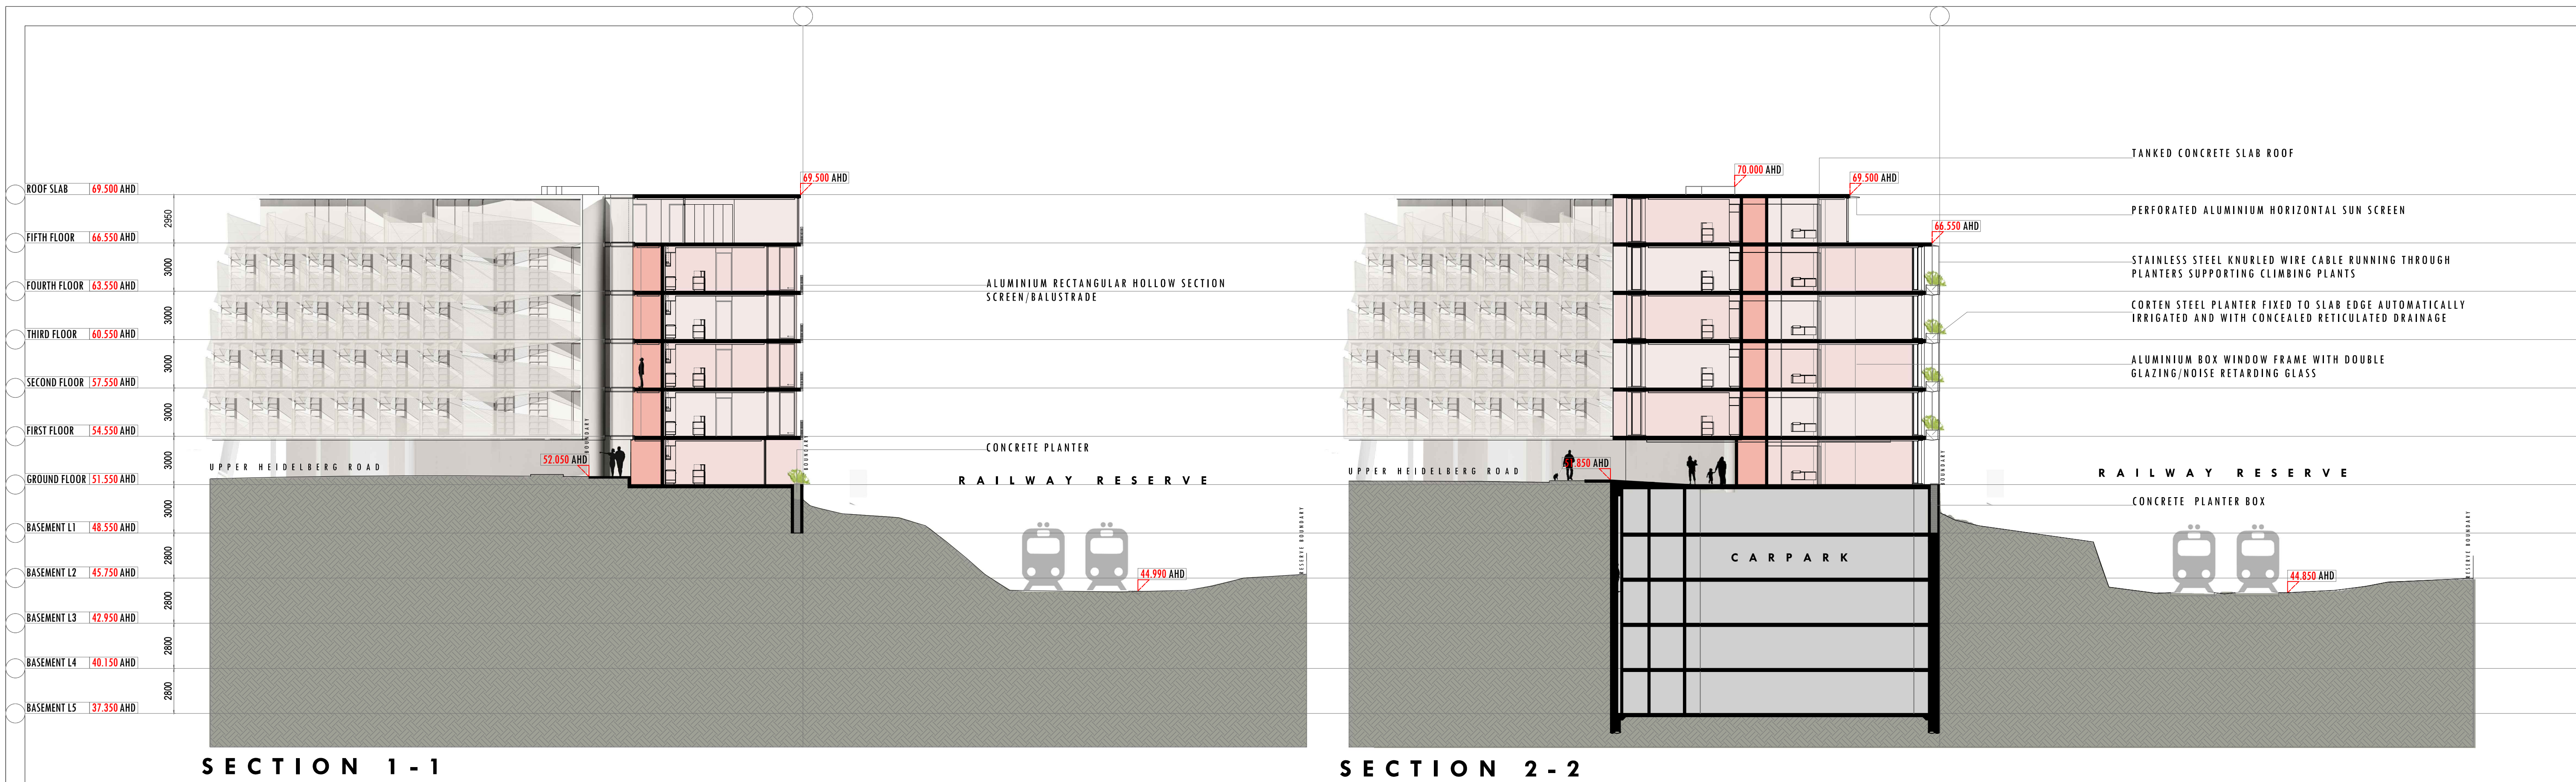
Location Item	Product Details	Material Image	Location Item	Product Details	Material Image	Location Item	Product Details	Material Image
G	ANTIQUITA II SHEET MESH COPPER COLOUR		D	LARGE FORMAT FRAMELESS GLASS LOURVE		N	BLUESTONE PAVING	
H	BRONZE PEARL POWDERCOAT ALUMINIUM FORMED CLADDING		A	CLEAR PLATE GLASS		O	PORCELAIN TILES	
B	LAMINATED GLASS WITH MESH INTERLAYER		C	LOW E CLEAR GLASS		P	MERBAU DECKING	
J	CORTEN STEEL PLATE		F	BOX SECTION METROPOLIS BRONZE SATIN WINDOW FRAME		E	CLEAR GLASS BALUSTRADE STAINLESS STEEL CAPPED	
R	STAINLESS STEEL WOVEN GUIDE WIRE FOR CLIMBING PLANTS		I	NATURAL ANODIZED ALUMINIUM CLADDING		S	NICHE 250 PERFORATED PANEL POWDER COATED METROPOLIS BRONZE	
K	CONCRETE PLANTER		Q	COLORBOND EVENING HAZE METAL ROOF DECK		M	BRIGHTON-LITE BASED CONCRETE IN-SITU WALL/ BALUSTRADE	
T	CYPRESS TIMBER POSTS							

NO	DATE	ISSUE

MATERIALS PALLETTE
EXTERNAL FINISHES

DESIGN DEVELOPMENT/VCAT		
TP.A15	OF 23	
	REV 6	
SCALE: NA	JOB NO 2039	MARCH 2018

JOHN DEMOS ARCHITECTS
SUITE 1 66 ALBERT ROAD
SOUTH MELBOURNE 3205
VICTORIA AUSTRALIA
+ 61 3 9654 1000
johnndemos.com



NO	DATE	ISSUE
1	08.03.18	PPP

CROSS SECTIONS

SCALE: 1:200 @ A1 SCALE: 1:500 @ A1

DESIGN DEVELOPMENT/VCAT	OF
TP.A16	23
REV	6
JOB NO 2039	MARCH 2018

JOHN DEMOS ARCHITECTS
SUITE 1 66 ALBERT ROAD
SOUTH MELBOURNE 3205
VICTORIA AUSTRALIA
+ 61 3 9654 1000
john@johndemos.com