


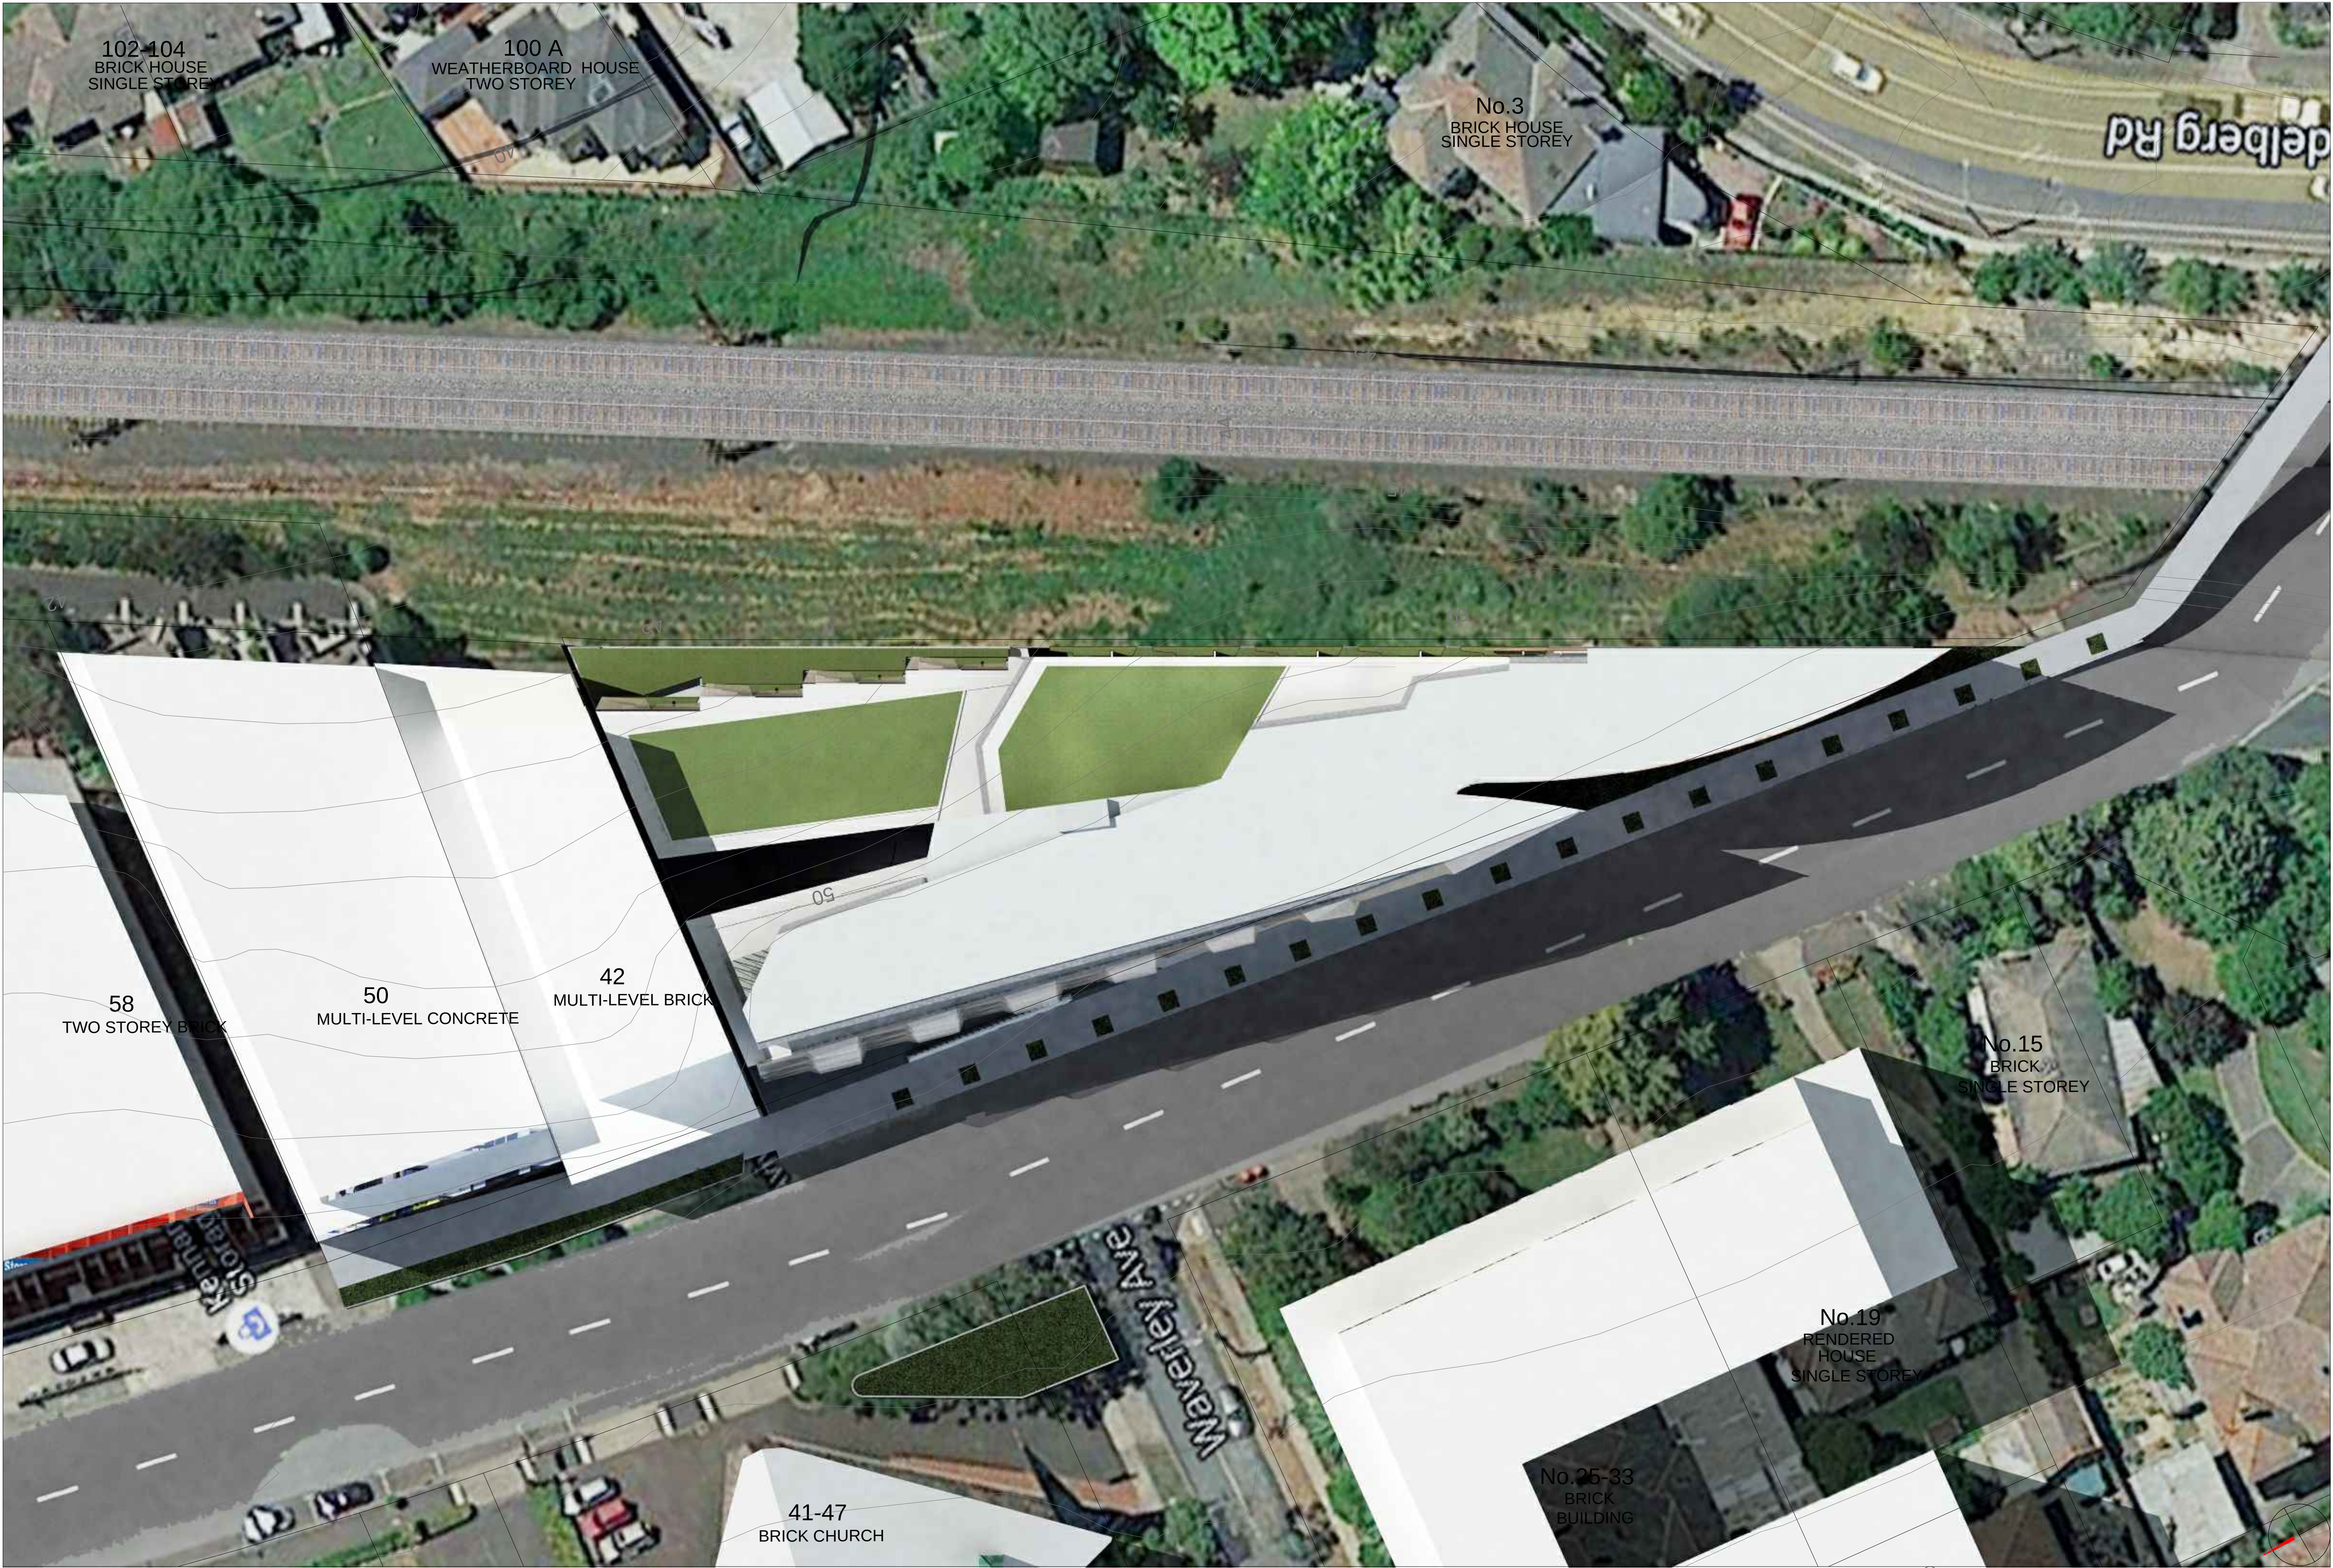

102-104
BRICK HOUSE
SINGLE STOREY

100 A
WEATHERBOARD HOUSE
TWO STOREY

No.3
BRICK HOUSE
SINGLE STOREY

delberg Rd

58
TWO STOREY BRICK

50
MULTI-LEVEL CONCRETE

42
MULTI-LEVEL BRICK

No.15
BRICK
SINGLE STOREY

No.19
RENDERED
HOUSE
SINGLE STOREY

No.25-33
BRICK
BUILDING

41-47
BRICK CHURCH

NO	DATE	ISSUE
1	08.03.18	PPP

SHADOW DIAGRAM
10AM 22 SEPTEMBER
SCALE: 1:250 @ A1

DESIGN DEVELOPMENT/VCAT	OF
TP.A17	23
REV	
6	
JOB NO 2039	MARCH 2018

JOHN DEMOS ARCHITECTS
SUITE 1 66 ALBERT ROAD
SOUTH MELBOURNE 3205
VICTORIA AUSTRALIA
+ 61 3 9654 1000
johnndemos.com




NO	DATE	ISSUE
1	08.03.18	PPP

SHADOW DIAGRAM
11AM 22 SEPTEMBER
SCALE: 1:250 @ A1

DESIGN DEVELOPMENT/VCAT	OF	REV
TP.A18	23	6
JOB NO 2039	MARCH 2018	COPYRIGHT

JOHN DEMOS ARCHITECTS
SUITE 1 66 ALBERT ROAD
SOUTH MELBOURNE 3205
VICTORIA AUSTRALIA
+ 61 3 9654 1000
johnndemos.com

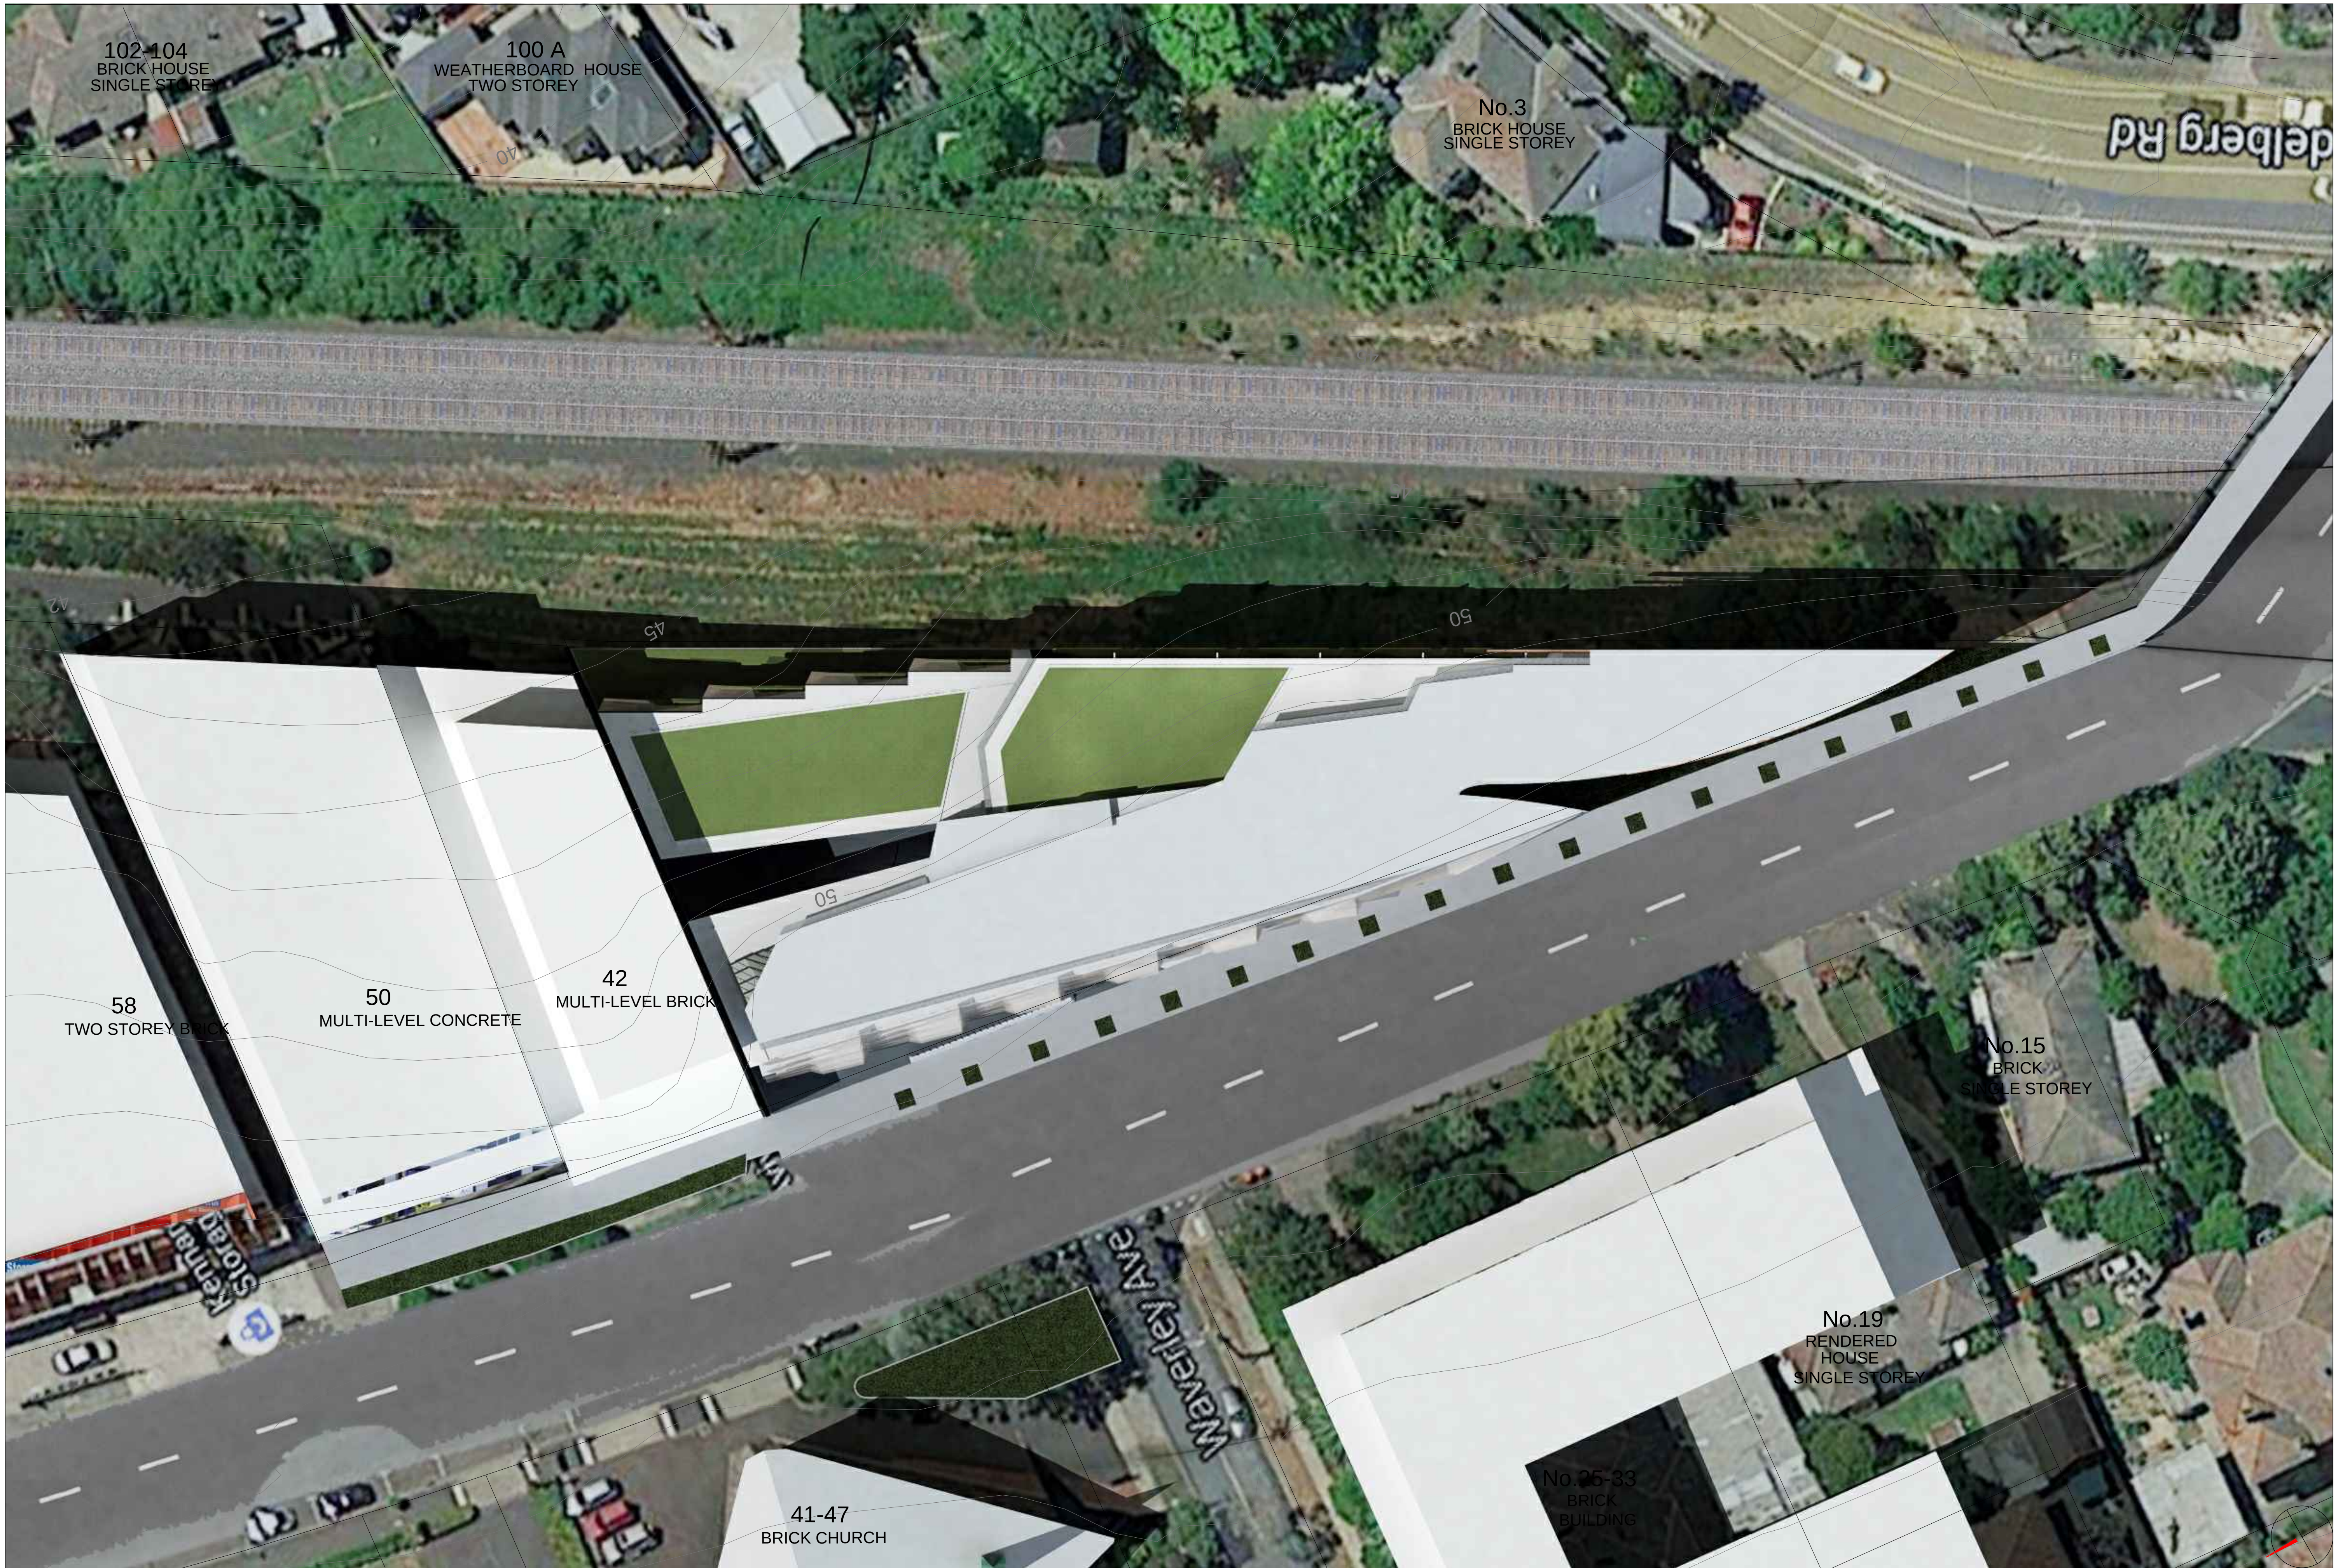


NO	DATE	ISSUE
1	08.03.18	PPP

SHADOW DIAGRAM
12PM 22 SEPTEMBER
SCALE: 1:250 @ A1

DESIGN DEVELOPMENT/VCAT	OF
TP.A19	23
REV	6
JOB NO 2039	MARCH 2018

JOHN DEMOS ARCHITECTS
SUITE 1 66 ALBERT ROAD
SOUTH MELBOURNE 3205
VICTORIA AUSTRALIA
+ 61 3 9654 1000
john@johndemos.com

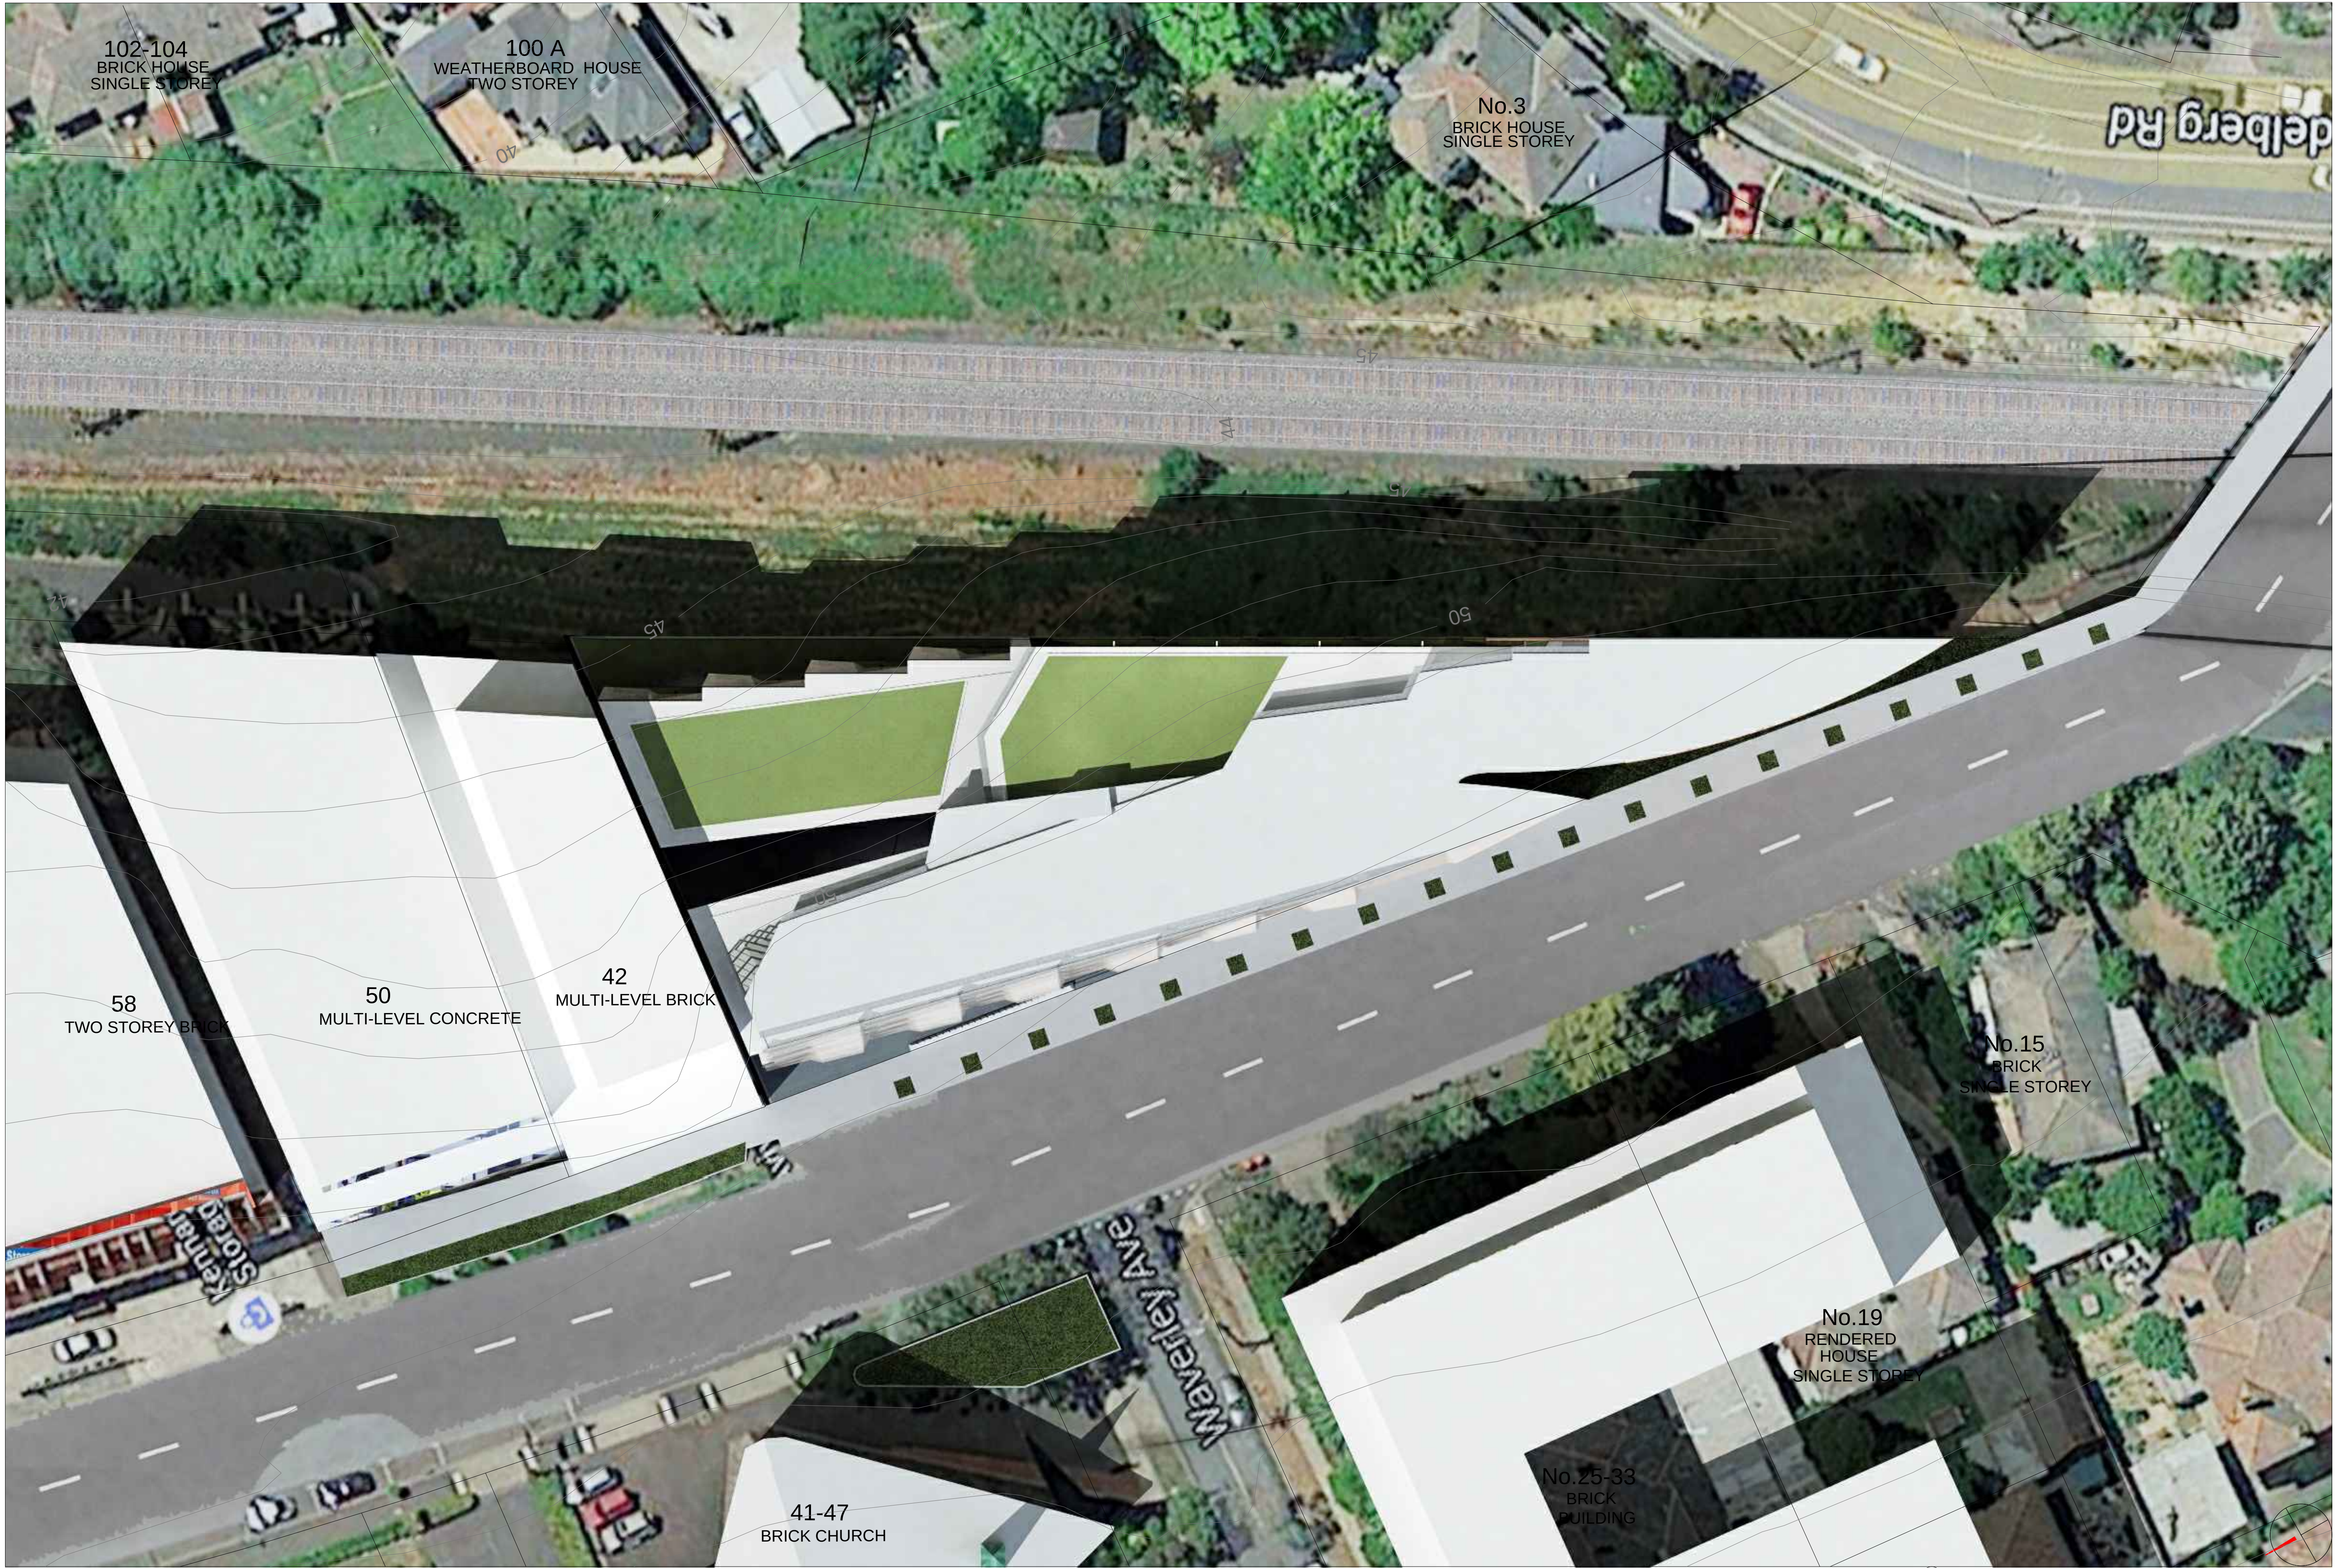


NO	DATE	ISSUE
1	08.03.18	PPP

A

SHADOW DIAGRAM
1PM 22 SEPTEMBER
SCALE: 1:250 @ A1

DESIGN DEVELOPMENT/VCAT	OF	23
TP.A20	REV	
JOB NO 2039		

JOHN DEMOS ARCHITECTS
SUITE 1 66 ALBERT ROAD
SOUTH MELBOURNE 3205
VICTORIA AUSTRALIA
+ 61 3 9654 1000
johnndemos.com

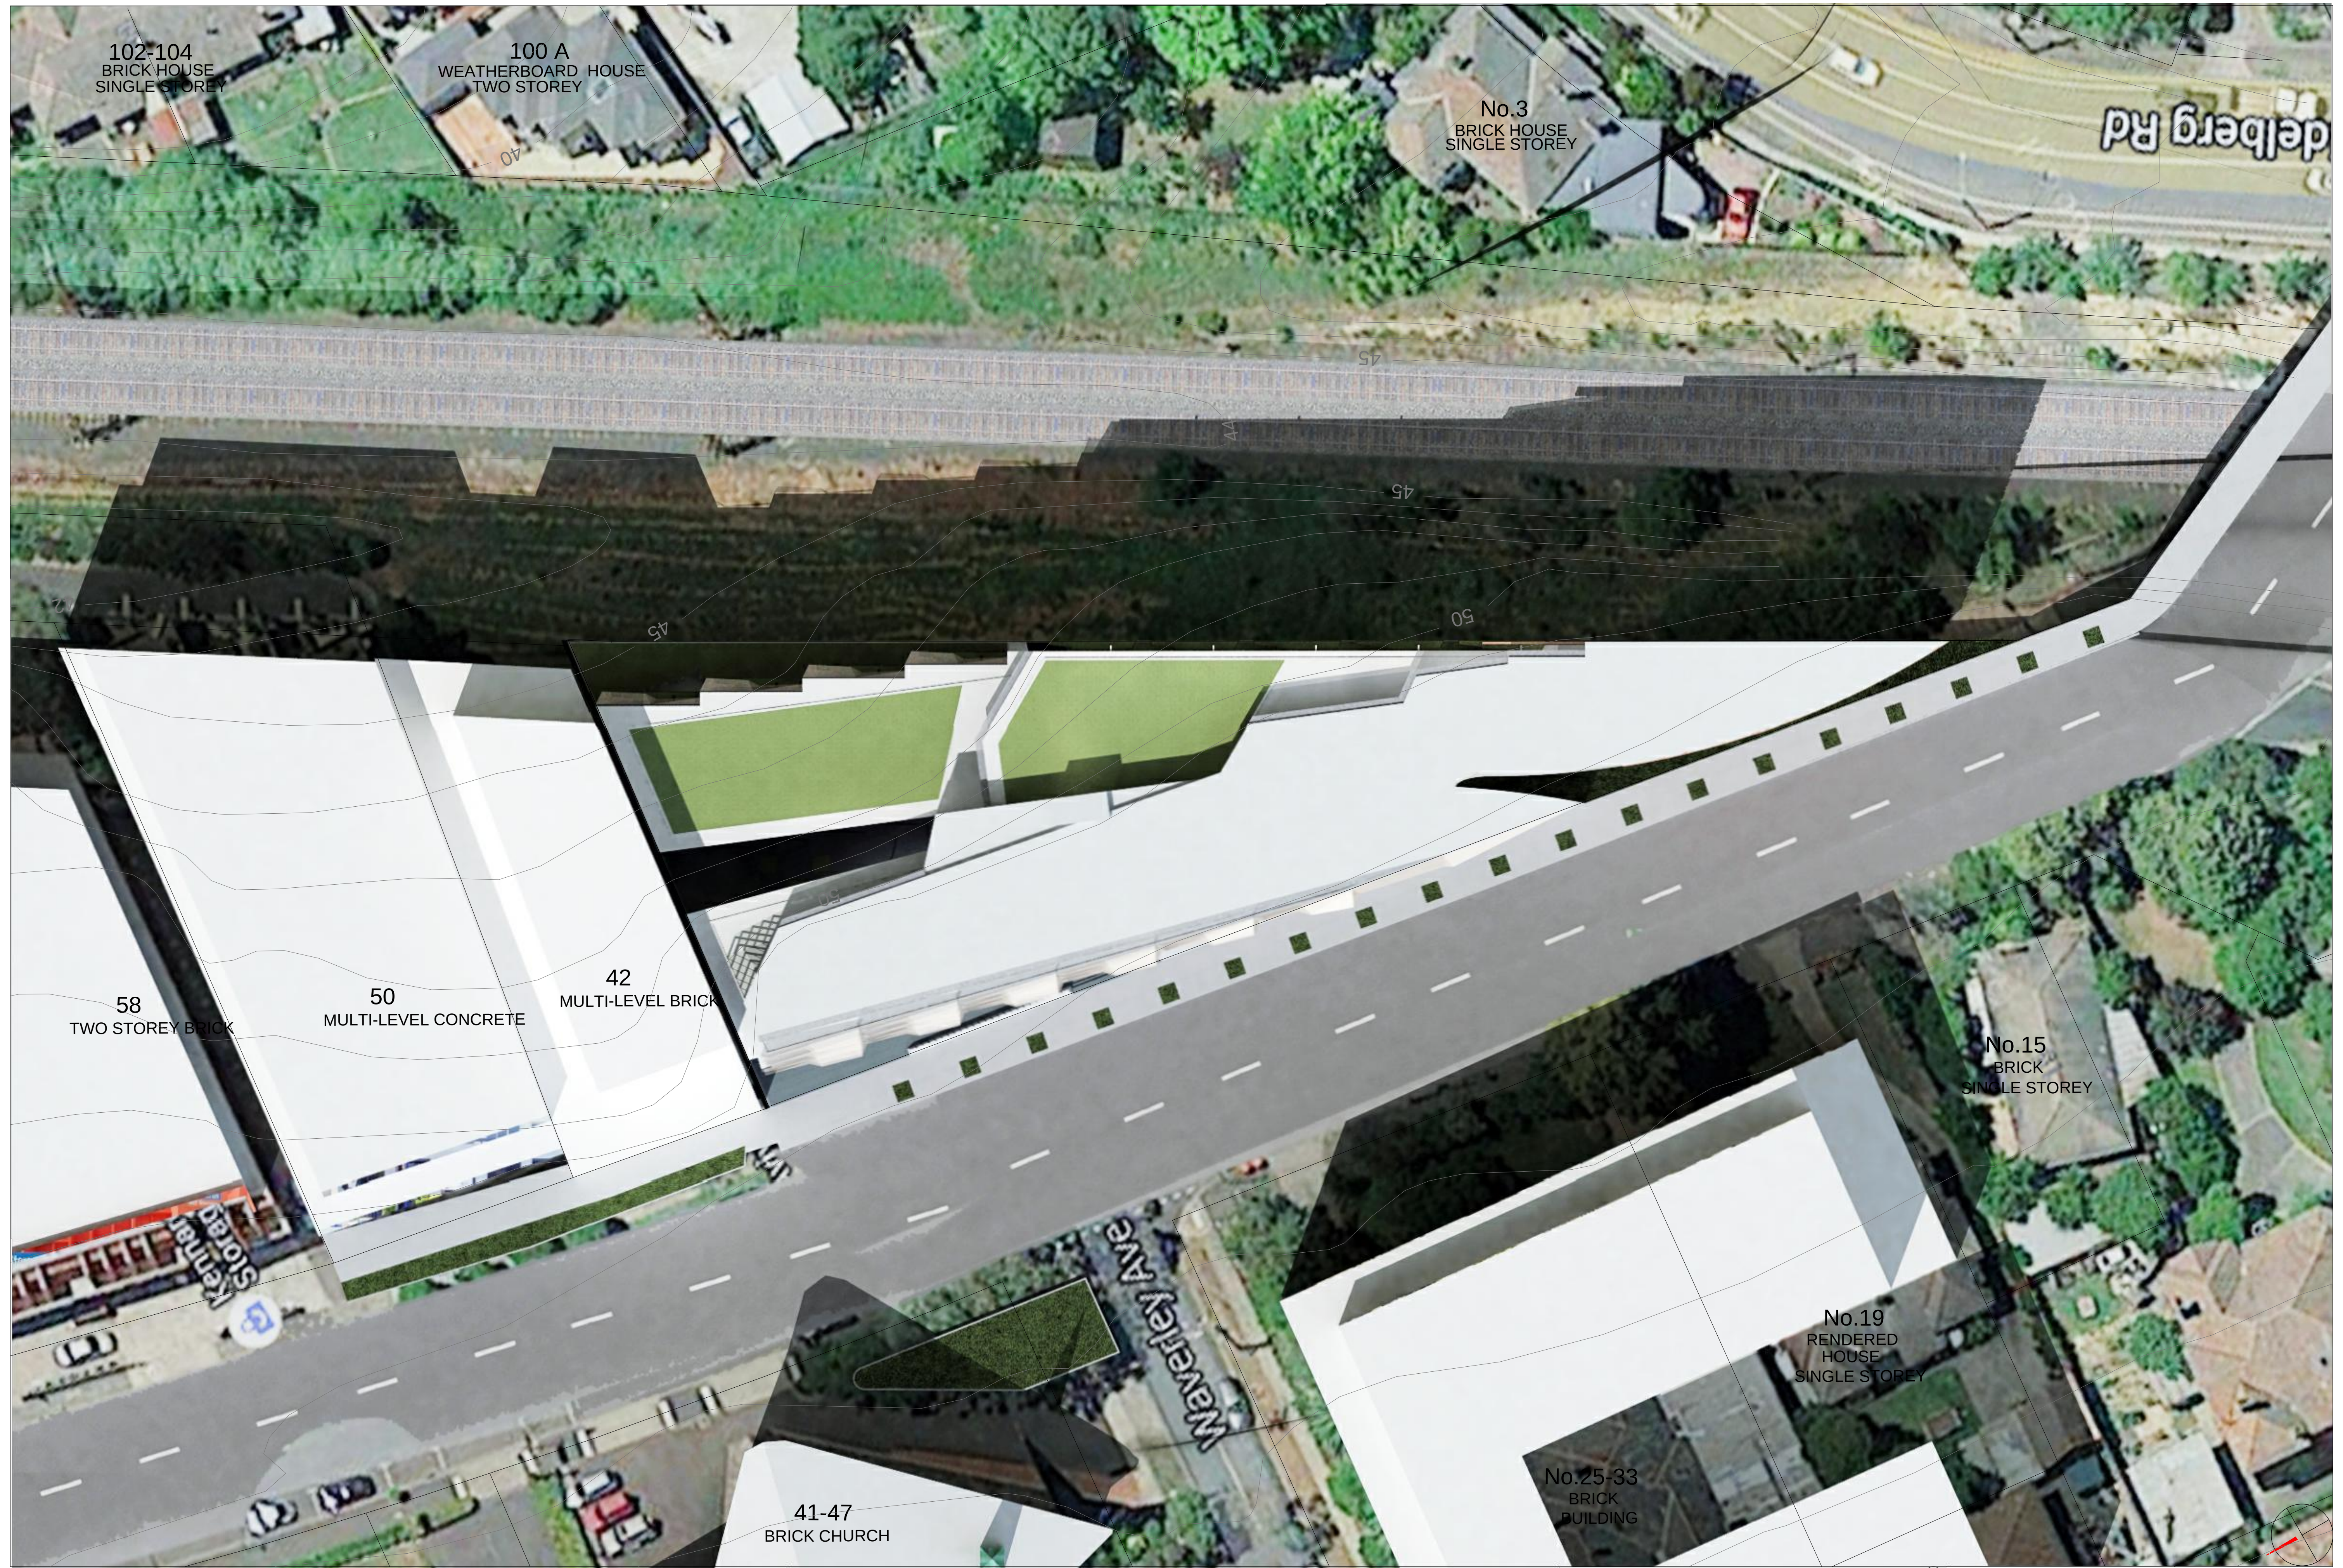

102-104
BRICK HOUSE
SINGLE STOREY

100 A
WEATHERBOARD HOUSE
TWO STOREY

No.3
BRICK HOUSE
SINGLE STOREY

Heidelberg Rd

58
TWO STOREY BRICK

50
MULTI-LEVEL CONCRETE

42
MULTI-LEVEL BRICK

No.15
BRICK
SINGLE STOREY

No.19
RENDERED
HOUSE
SINGLE STOREY

No.25-33
BRICK
BUILDING

41-47
BRICK CHURCH


Waverley Ave

NO	DATE	ISSUE
1	08.03.18	PPP

SHADOW DIAGRAM
2PM 22 SEPTEMBER
SCALE: 1:250 @ A1

DESIGN DEVELOPMENT/VCAT	OF
TP.A21	23
REV 6	
JOB NO 2039	MARCH 2018

JOHN DEMOS ARCHITECTS
SUITE 1 66 ALBERT ROAD
SOUTH MELBOURNE 3205
VICTORIA AUSTRALIA
+ 61 3 9654 1000
johnndemos.com

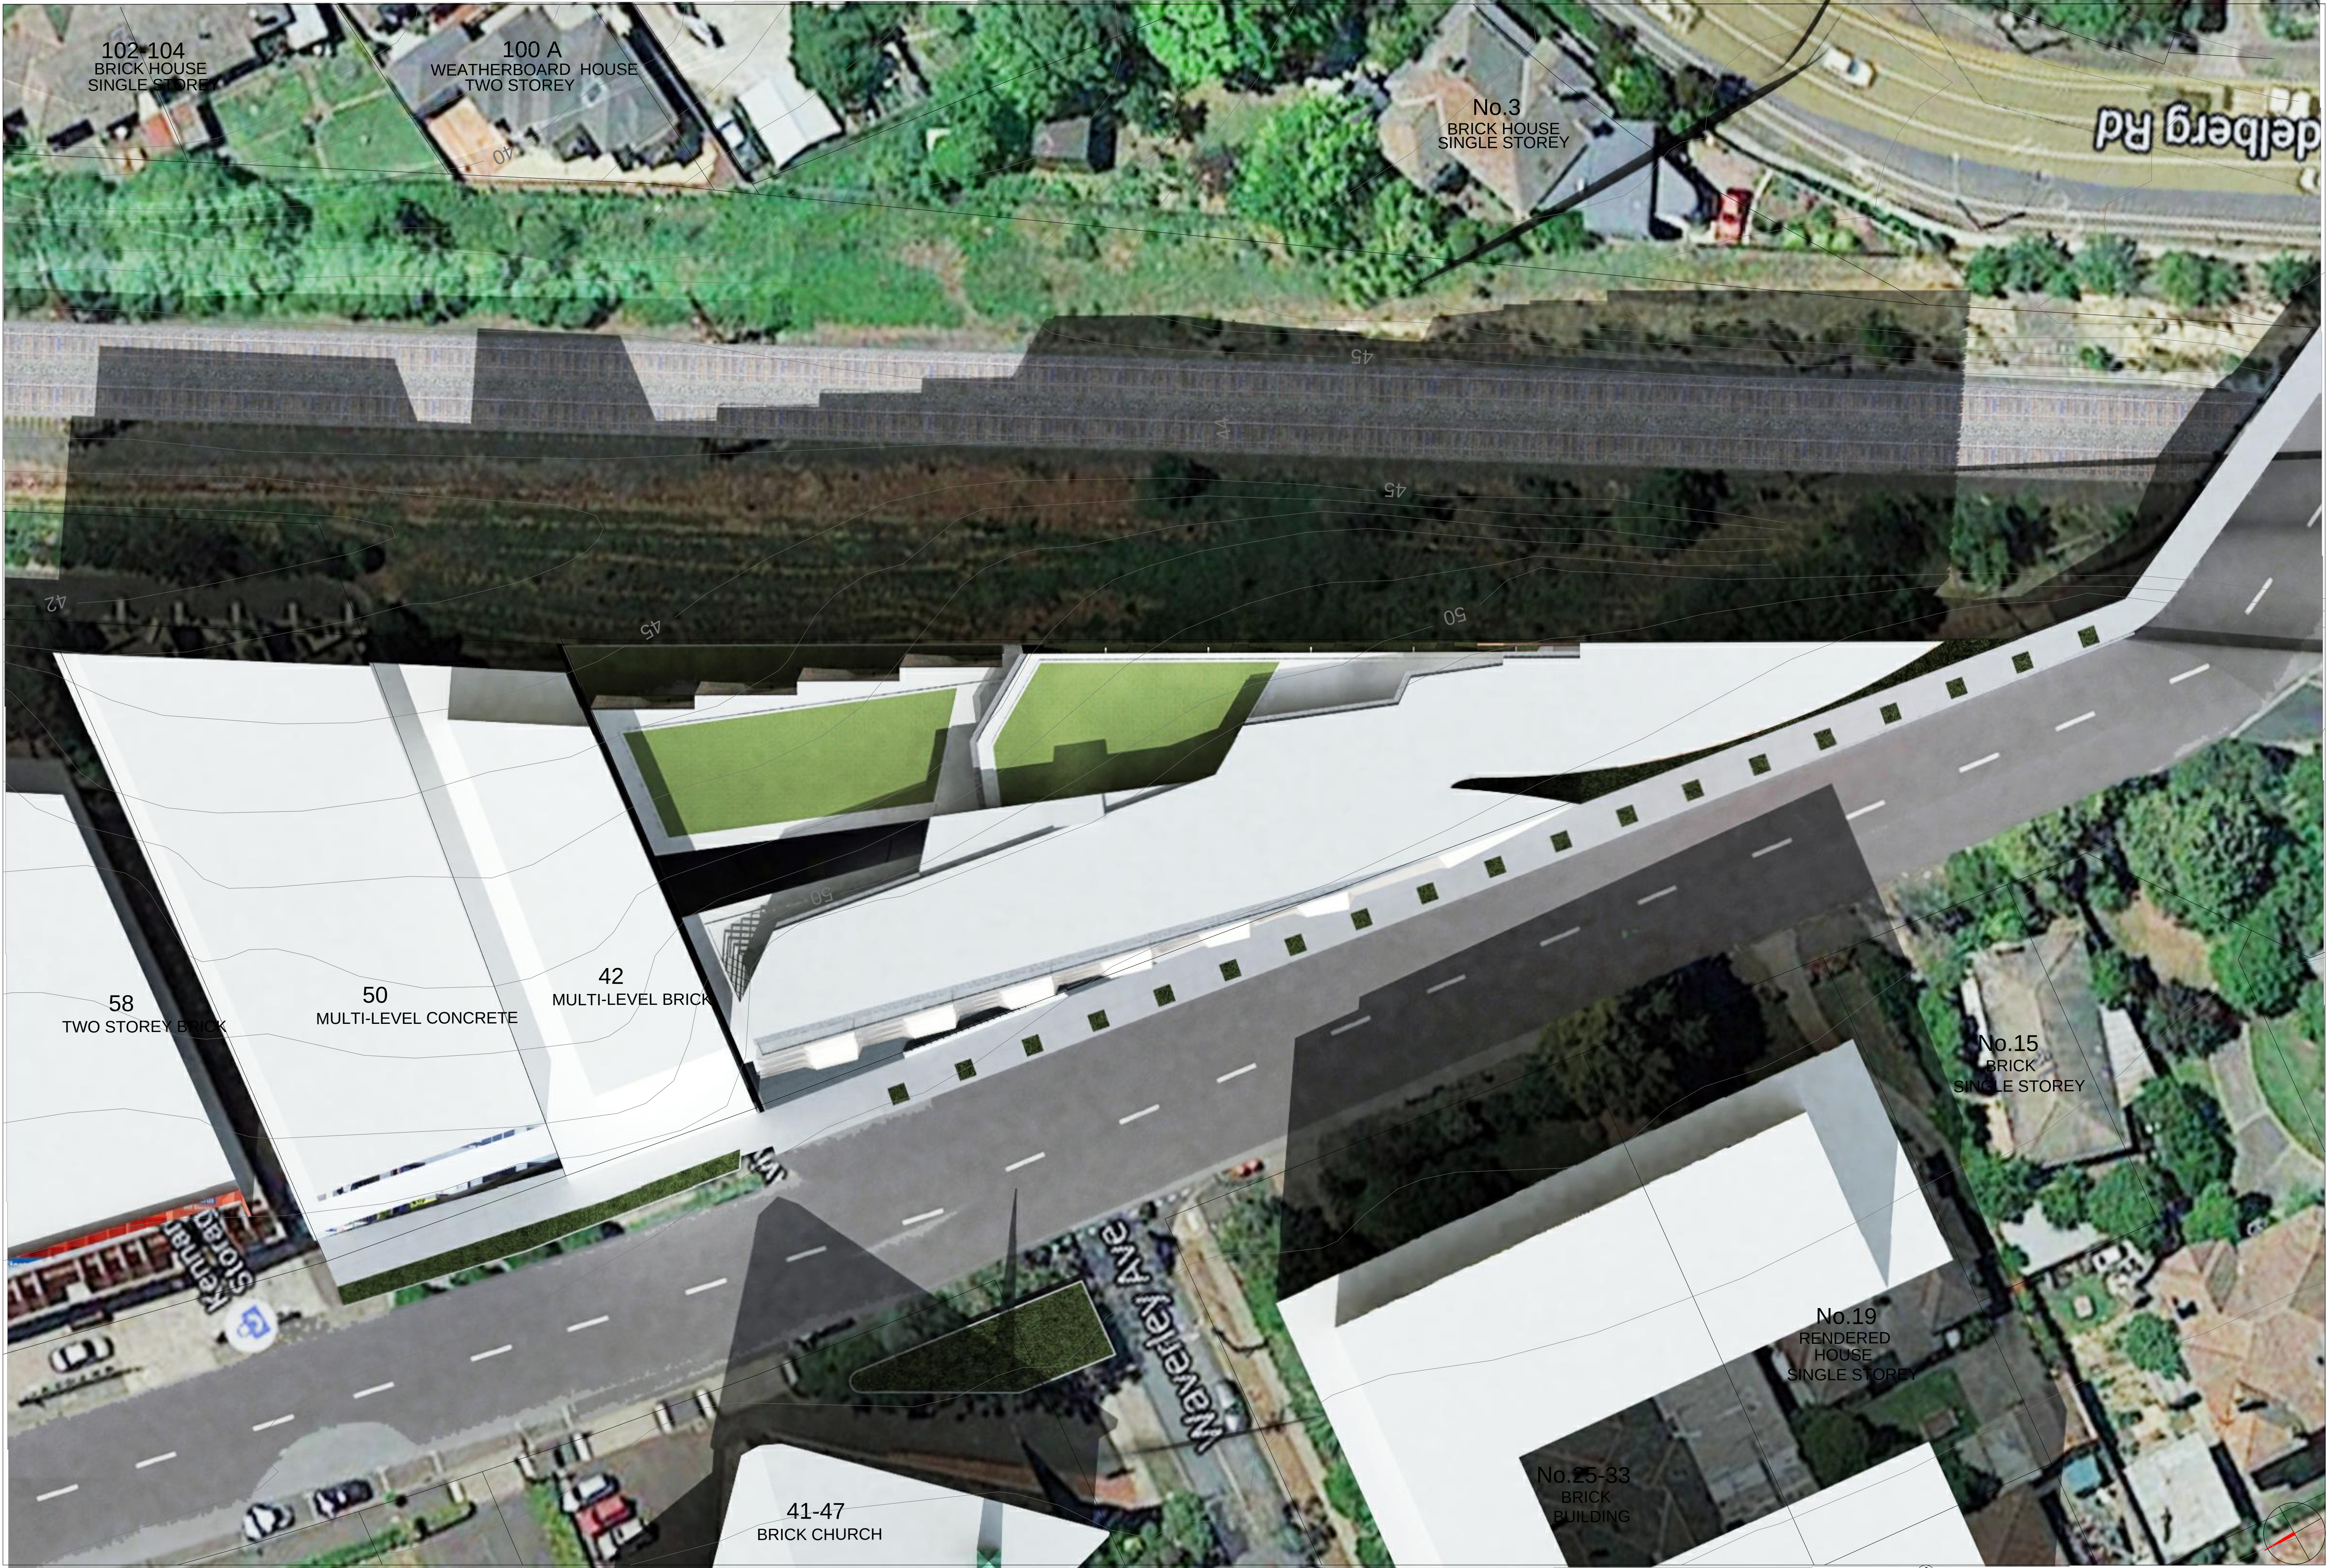

NO	DATE	ISSUE
1	08.03.18	PPP

SHADOW DIAGRAM
3PM 22 SEPTEMBER
SCALE: 1:250 @ A1

DESIGN DEVELOPMENT/VCAT	OF
TP.A22	23
REV	6
JOB NO 2039	MARCH 2018

JOHN DEMOS ARCHITECTS
SUITE 1 66 ALBERT ROAD
SOUTH MELBOURNE 3205
VICTORIA AUSTRALIA
+ 61 3 9654 1000
johnndemos.com