
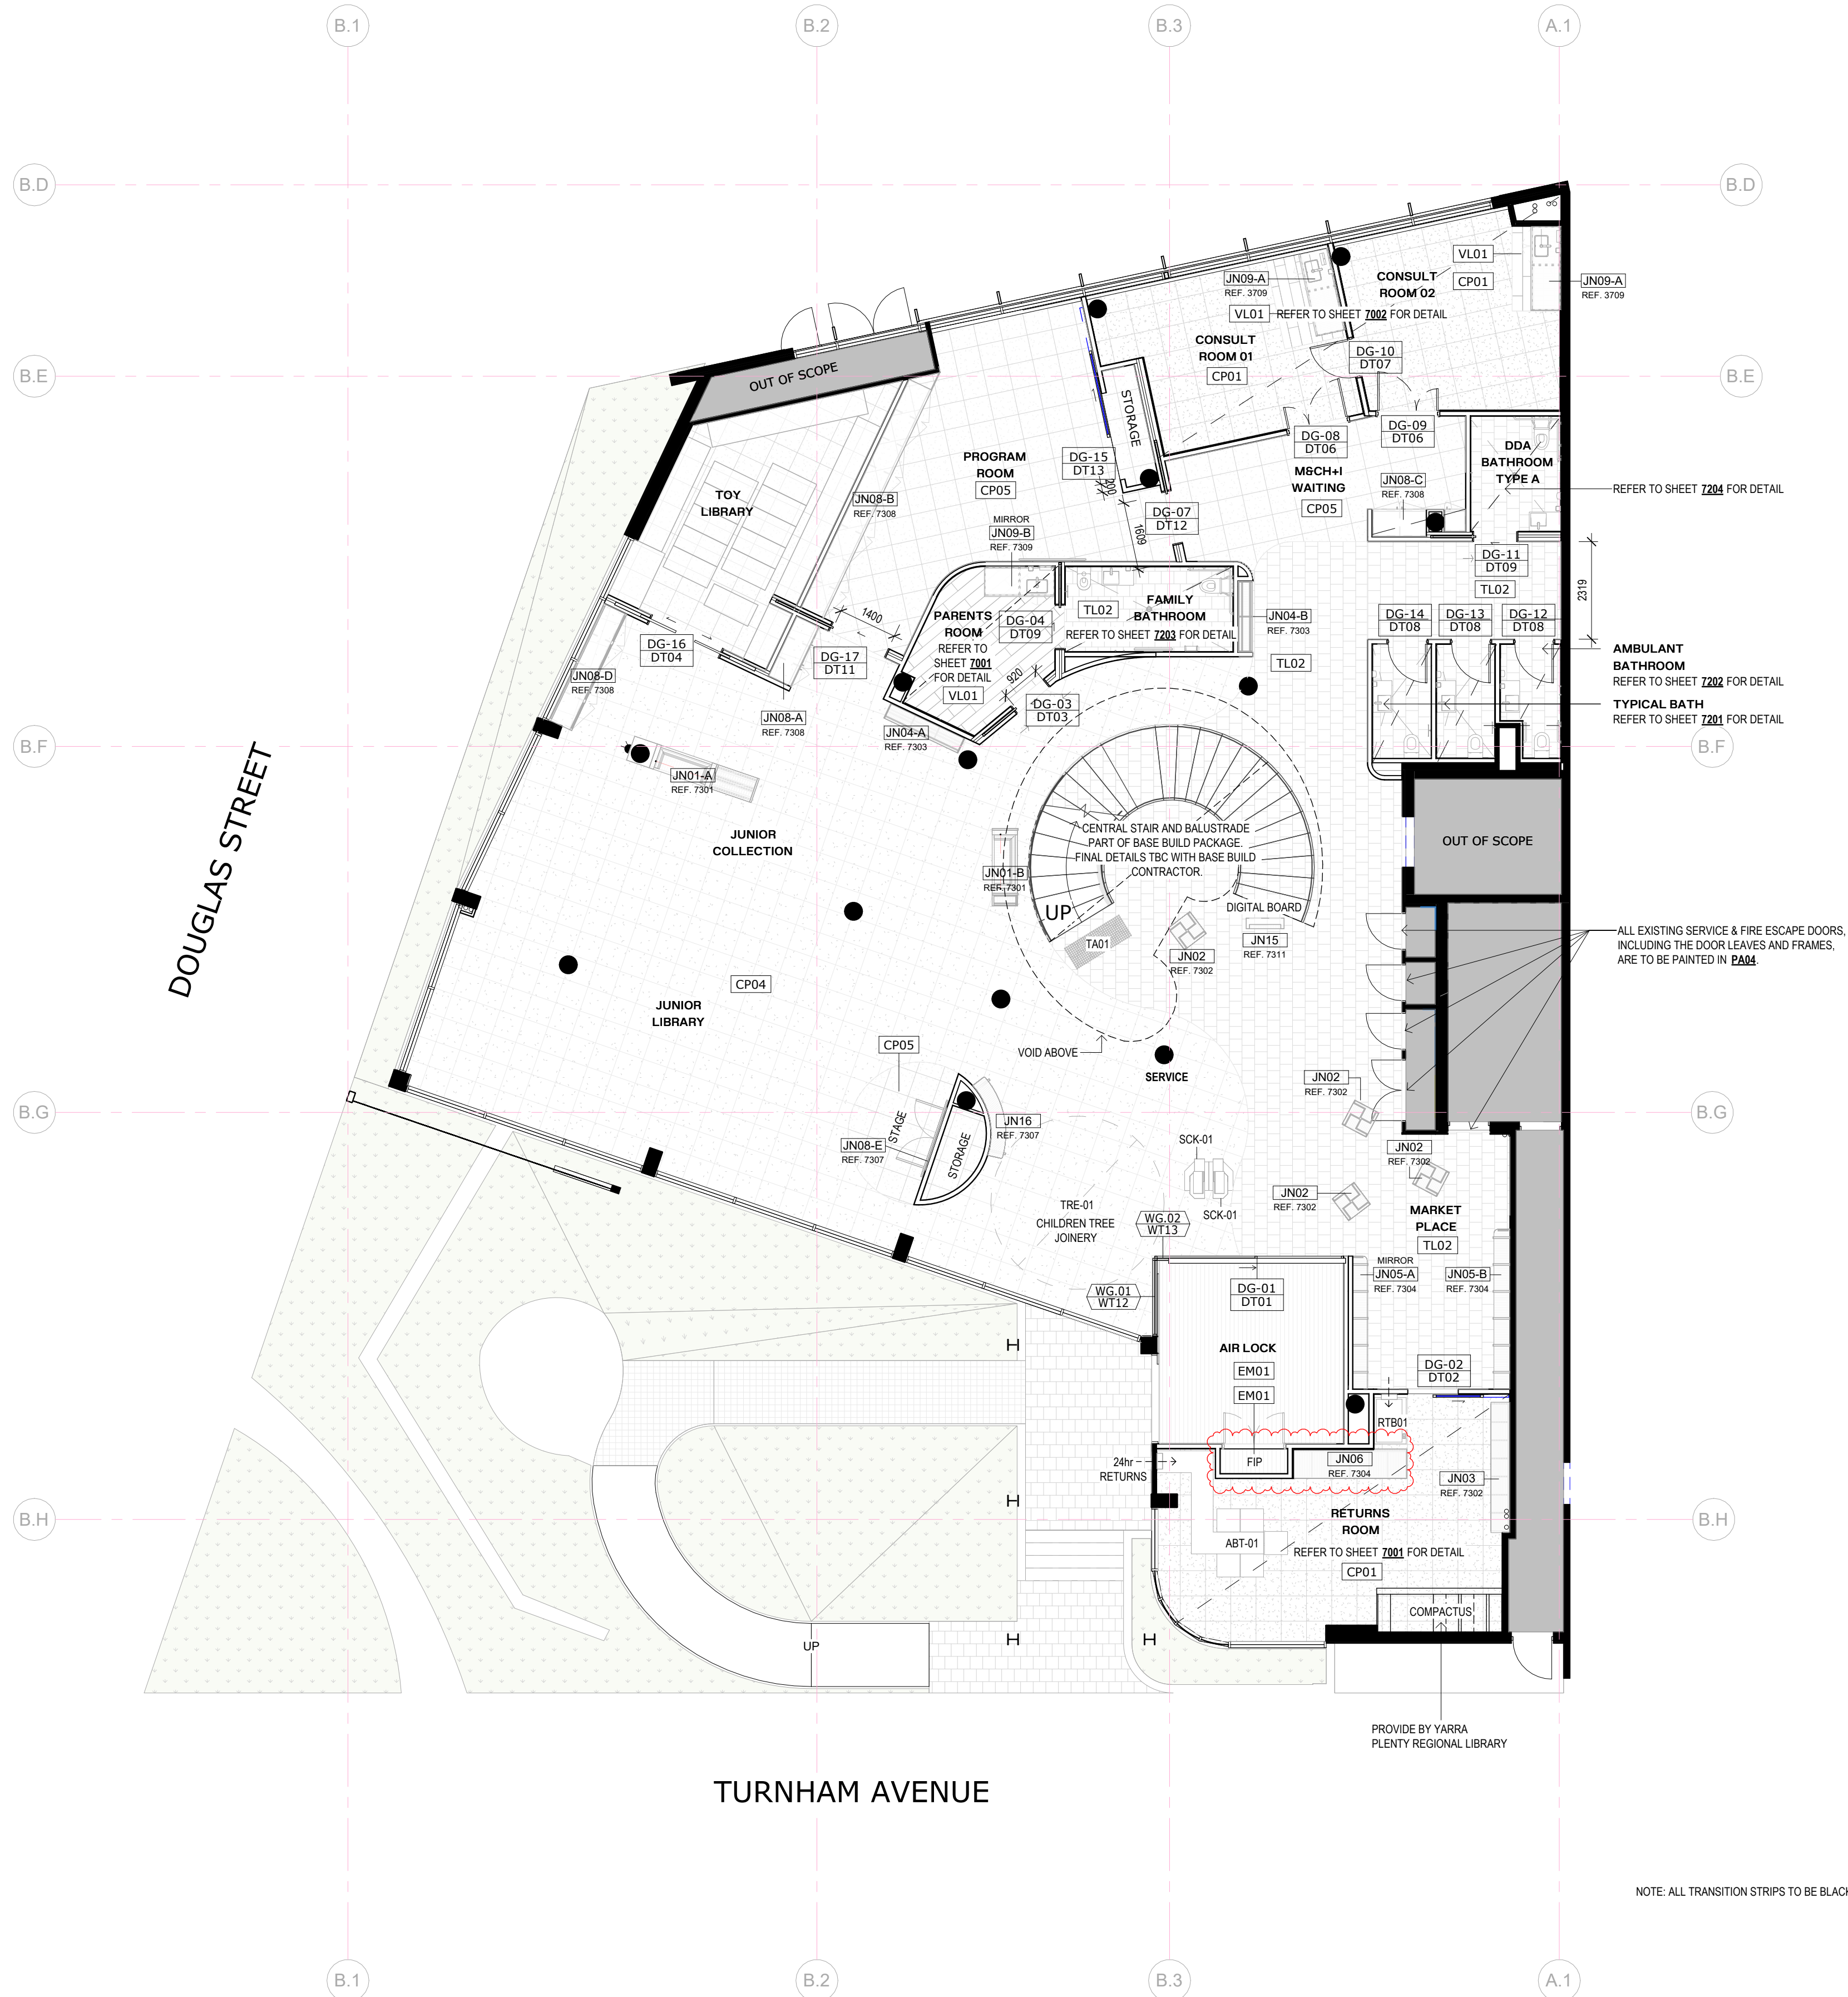


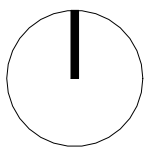

GENERAL NOTES

01. © COPYRIGHT OF THIS DRAWING IS VESTED IN K2LD ARCHITECTS PTY. LTD.
02. ALL WORKS MUST COMPLY WITH THE BUILDING CODE OF AUSTRALIA AND ALL OTHER RELEVANT BY-LAWS AND AUTHORITIES.
03. DO NOT SCALE DRAWINGS. WRITTEN DIMENSIONS GOVERN.
04. ALL DIMENSIONS ARE IN MILLIMETRES UNLESS NOTED OTHERWISE.
05. BUILDER MUST VERIFY ALL DIMENSIONS, SET OUTS, LEVELS ETC. PRIOR TO COMMENCEMENT OF ANY WORK OR PREPARATION OF SHOP DRAWINGS. REPORT ANY DISCREPANCIES TO THE ARCHITECT FOR CLARIFICATION.
06. THIS DRAWING MUST BE READ IN CONJUNCTION WITH ALL RELEVANT CONTRACTS, SPECIFICATIONS, REPORTS AND DRAWINGS.
07. ARCHITECTURAL DOCUMENTATION TO BE READ IN CONJUNCTION WITH ALL INTERIOR, SERVICES AND STRUCTURAL ENGINEERS DOCUMENTATION AND SPECIFICATIONS. ANY AND ALL DISCREPANCIES TO BE REPORTED TO ARCHITECT FOR CLARIFICATION.
08. ARCHITECTURE, STRUCTURE & SERVICES ARE COORDINATED IN PRINCIPLE. PLEASE REFER TO INTERIOR PACKAGE FOR CURRENT ROOM LAYOUTS AND FINISHES

REV.	DATE	AMENDMENT
T6	27/11/2024	Issue For Tender
T5	14/11/2024	Issue For Tender
T4	31/10/2024	Issue For Tender
T3	25/10/2024	Issue For Information
T2	04/10/2024	Issue For Coordination
T1	04/09/2024	Issue For Tender

27/11/2024 2:22:10 PM

K2LD

LEVEL 2, 49 EXHIBITION STREET, MELBOURNE, 3000 VICTORIA
t: (+61 3) 9667 5400 f: (+61 3) 9639 5337 e: info@k2ld.com.au

CLIENT
Banyule City Council

PROJECT
**ROSANNA LIBRARY
INTERIOR FITOUT**


ADDRESS
**72 Turnham Avenue
Rosanna VIC 3084**

DRAWING TITLE
**Ground Floor - General
Arrangement Plan**

SCALE	SHEET	ISSUE DATE	DRAWN	CHECKED
1:100	@ A1	04/09/2024	Author	Checker

PROJECT NO.
P22-008

DRAWING NO.	REV.
1103	T6

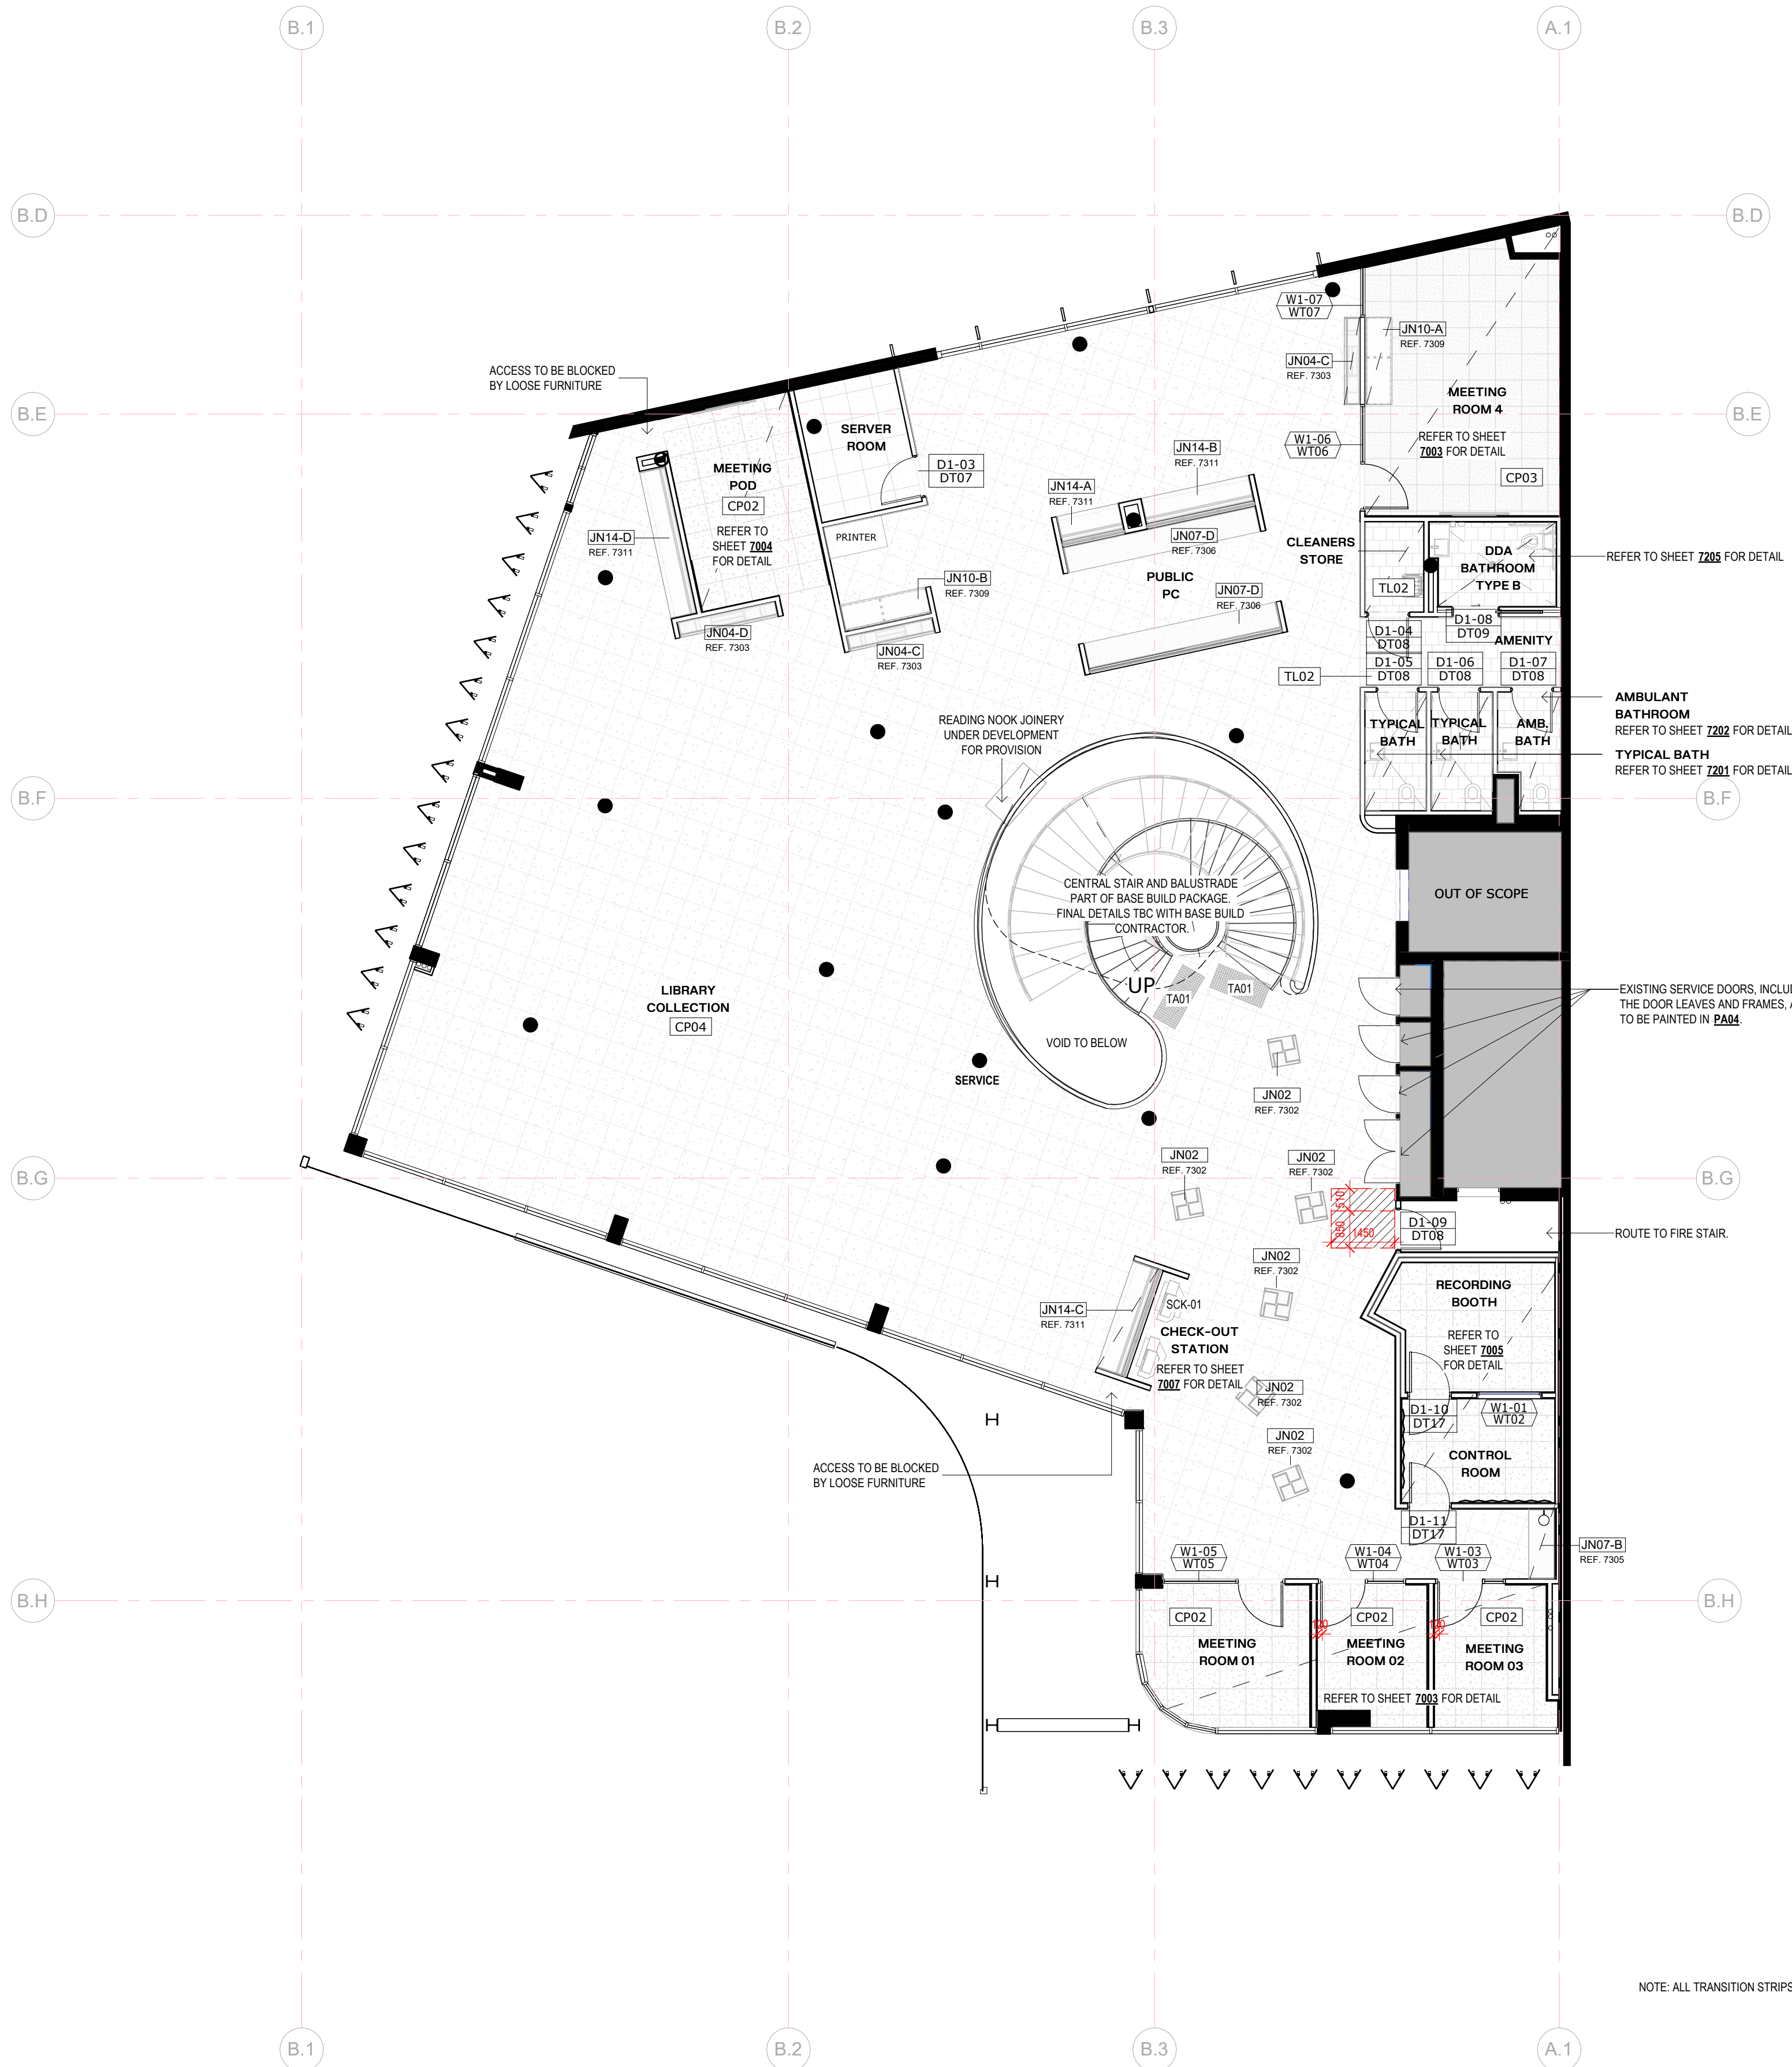

NOTE: ALL TRANSITION STRIPS TO BE BLACK POWDER-COATED.

GENERAL NOTES

01. © COPYRIGHT OF THIS DRAWING IS VESTED IN K2LD ARCHITECTS PTY. LTD.
02. ALL WORKS MUST COMPLY WITH THE BUILDING CODE OF AUSTRALIA AND ALL OTHER RELEVANT BY-LAWS AND AUTHORITIES.
03. DO NOT SCALE DRAWINGS. WRITTEN DIMENSIONS GOVERN.
04. ALL DIMENSIONS ARE IN MILLIMETRES UNLESS NOTED OTHERWISE.
05. BUILDER MUST VERIFY ALL DIMENSIONS, SET OUTS, LEVELS ETC. PRIOR TO COMMENCEMENT OF ANY WORK OR PREPARATION OF SHOP DRAWINGS. REPORT ANY DISCREPANCIES TO THE ARCHITECT FOR CLARIFICATION.
06. THIS DRAWING MUST BE READ IN CONJUNCTION WITH ALL RELEVANT CONTRACTS, SPECIFICATIONS, REPORTS AND DRAWINGS.
07. ARCHITECTURAL DOCUMENTATION TO BE READ IN CONJUNCTION WITH ALL INTERIOR, SERVICES AND STRUCTURAL ENGINEERS DOCUMENTATION AND SPECIFICATIONS. ANY AND ALL DISCREPANCIES TO BE REPORTED TO ARCHITECT FOR CLARIFICATION.
08. ARCHITECTURE, STRUCTURE & SERVICES ARE COORDINATED IN PRINCIPLE. PLEASE REFER TO INTERIOR PACKAGE FOR CURRENT ROOM LAYOUTS AND FINISHES

T4	31/10/2024	Issue For Tender
T3	25/10/2024	Issue For Information
T2	04/10/2024	Issue For Coordination
T1	04/09/2024	Issue For Tender
REV.	DATE	AMENDMENT

30/10/2024 11:38:05 PM

K2LD

LEVEL 2, 49 EXHIBITION STREET, MELBOURNE, 3000 VICTORIA
t: (+61 3) 9667 5400 f: (+61 3) 9639 5337 e: info@k2ld.com.au

CLIENT

Banyule City Council

PROJECT

ROSANNA LIBRARY
INTERIOR FITOUT

ADDRESS

72 Turnham Avenue
Rosanna VIC 3084

DRAWING TITLE

Level 1 - General
Arrangement Plan

SCALE	SHEET	ISSUE DATE	DRAWN	CHECKED
1:100	@ A1	04/09/2024	Author	Checker

PROJECT NO.

P22-008

DRAWING NO.

1104

REV.

T4



GENERAL NOTES

01. © COPYRIGHT OF THIS DRAWING IS VESTED IN K2LD ARCHITECTS PTY. LTD.
02. ALL WORKS MUST COMPLY WITH THE BUILDING CODE OF AUSTRALIA AND ALL OTHER RELEVANT BY-LAWS AND AUTHORITIES.
03. DO NOT SCALE DRAWINGS. WRITTEN DIMENSIONS GOVERN.
04. ALL DIMENSIONS ARE IN MILLIMETRES UNLESS NOTED OTHERWISE.
05. BUILDER MUST VERIFY ALL DIMENSIONS, SET OUTS, LEVELS ETC. PRIOR TO COMMENCEMENT OF ANY WORK OR PREPARATION OF SHOP DRAWINGS. REPORT ANY DISCREPANCIES TO THE ARCHITECT FOR CLARIFICATION.
06. THIS DRAWING MUST BE READ IN CONJUNCTION WITH ALL RELEVANT CONTRACTS, SPECIFICATIONS, REPORTS AND DRAWINGS.
07. ARCHITECTURAL DOCUMENTATION TO BE READ IN CONJUNCTION WITH ALL INTERIOR, SERVICES AND STRUCTURAL ENGINEERS DOCUMENTATION AND SPECIFICATIONS. ANY AND ALL DISCREPANCIES TO BE REPORTED TO ARCHITECT FOR CLARIFICATION.
08. ARCHITECTURE, STRUCTURE & SERVICES ARE COORDINATED IN PRINCIPLE. PLEASE REFER TO INTERIOR PACKAGE FOR CURRENT ROOM LAYOUTS AND FINISHES

REV.	DATE	AMENDMENT
T4	31/10/2024	Issue For Tender
T3	25/10/2024	Issue For Information
T2	04/10/2024	Issue For Coordination
T1	04/09/2024	Issue For Tender

30/10/2024 11:38:36 PM

K2LD

LEVEL 2, 49 EXHIBITION STREET, MELBOURNE, 3000 VICTORIA
t: (+61 3) 9667 5400 f: (+61 3) 9639 5337 e: info@k2ld.com.au

CLIENT
Banyule City Council

PROJECT
**ROSANNA LIBRARY
INTERIOR FITOUT**

ADDRESS
**72 Turnham Avenue
Rosanna VIC 3084**

DRAWING TITLE
**Level 2 - General
Arrangement Plan**

SCALE	SHEET	ISSUE DATE	DRAWN	CHECKED
1:100	@ A1	04/09/2024	Author	Checker

PROJECT NO.
P22-008

DRAWING NO.	REV.
1105	T4