


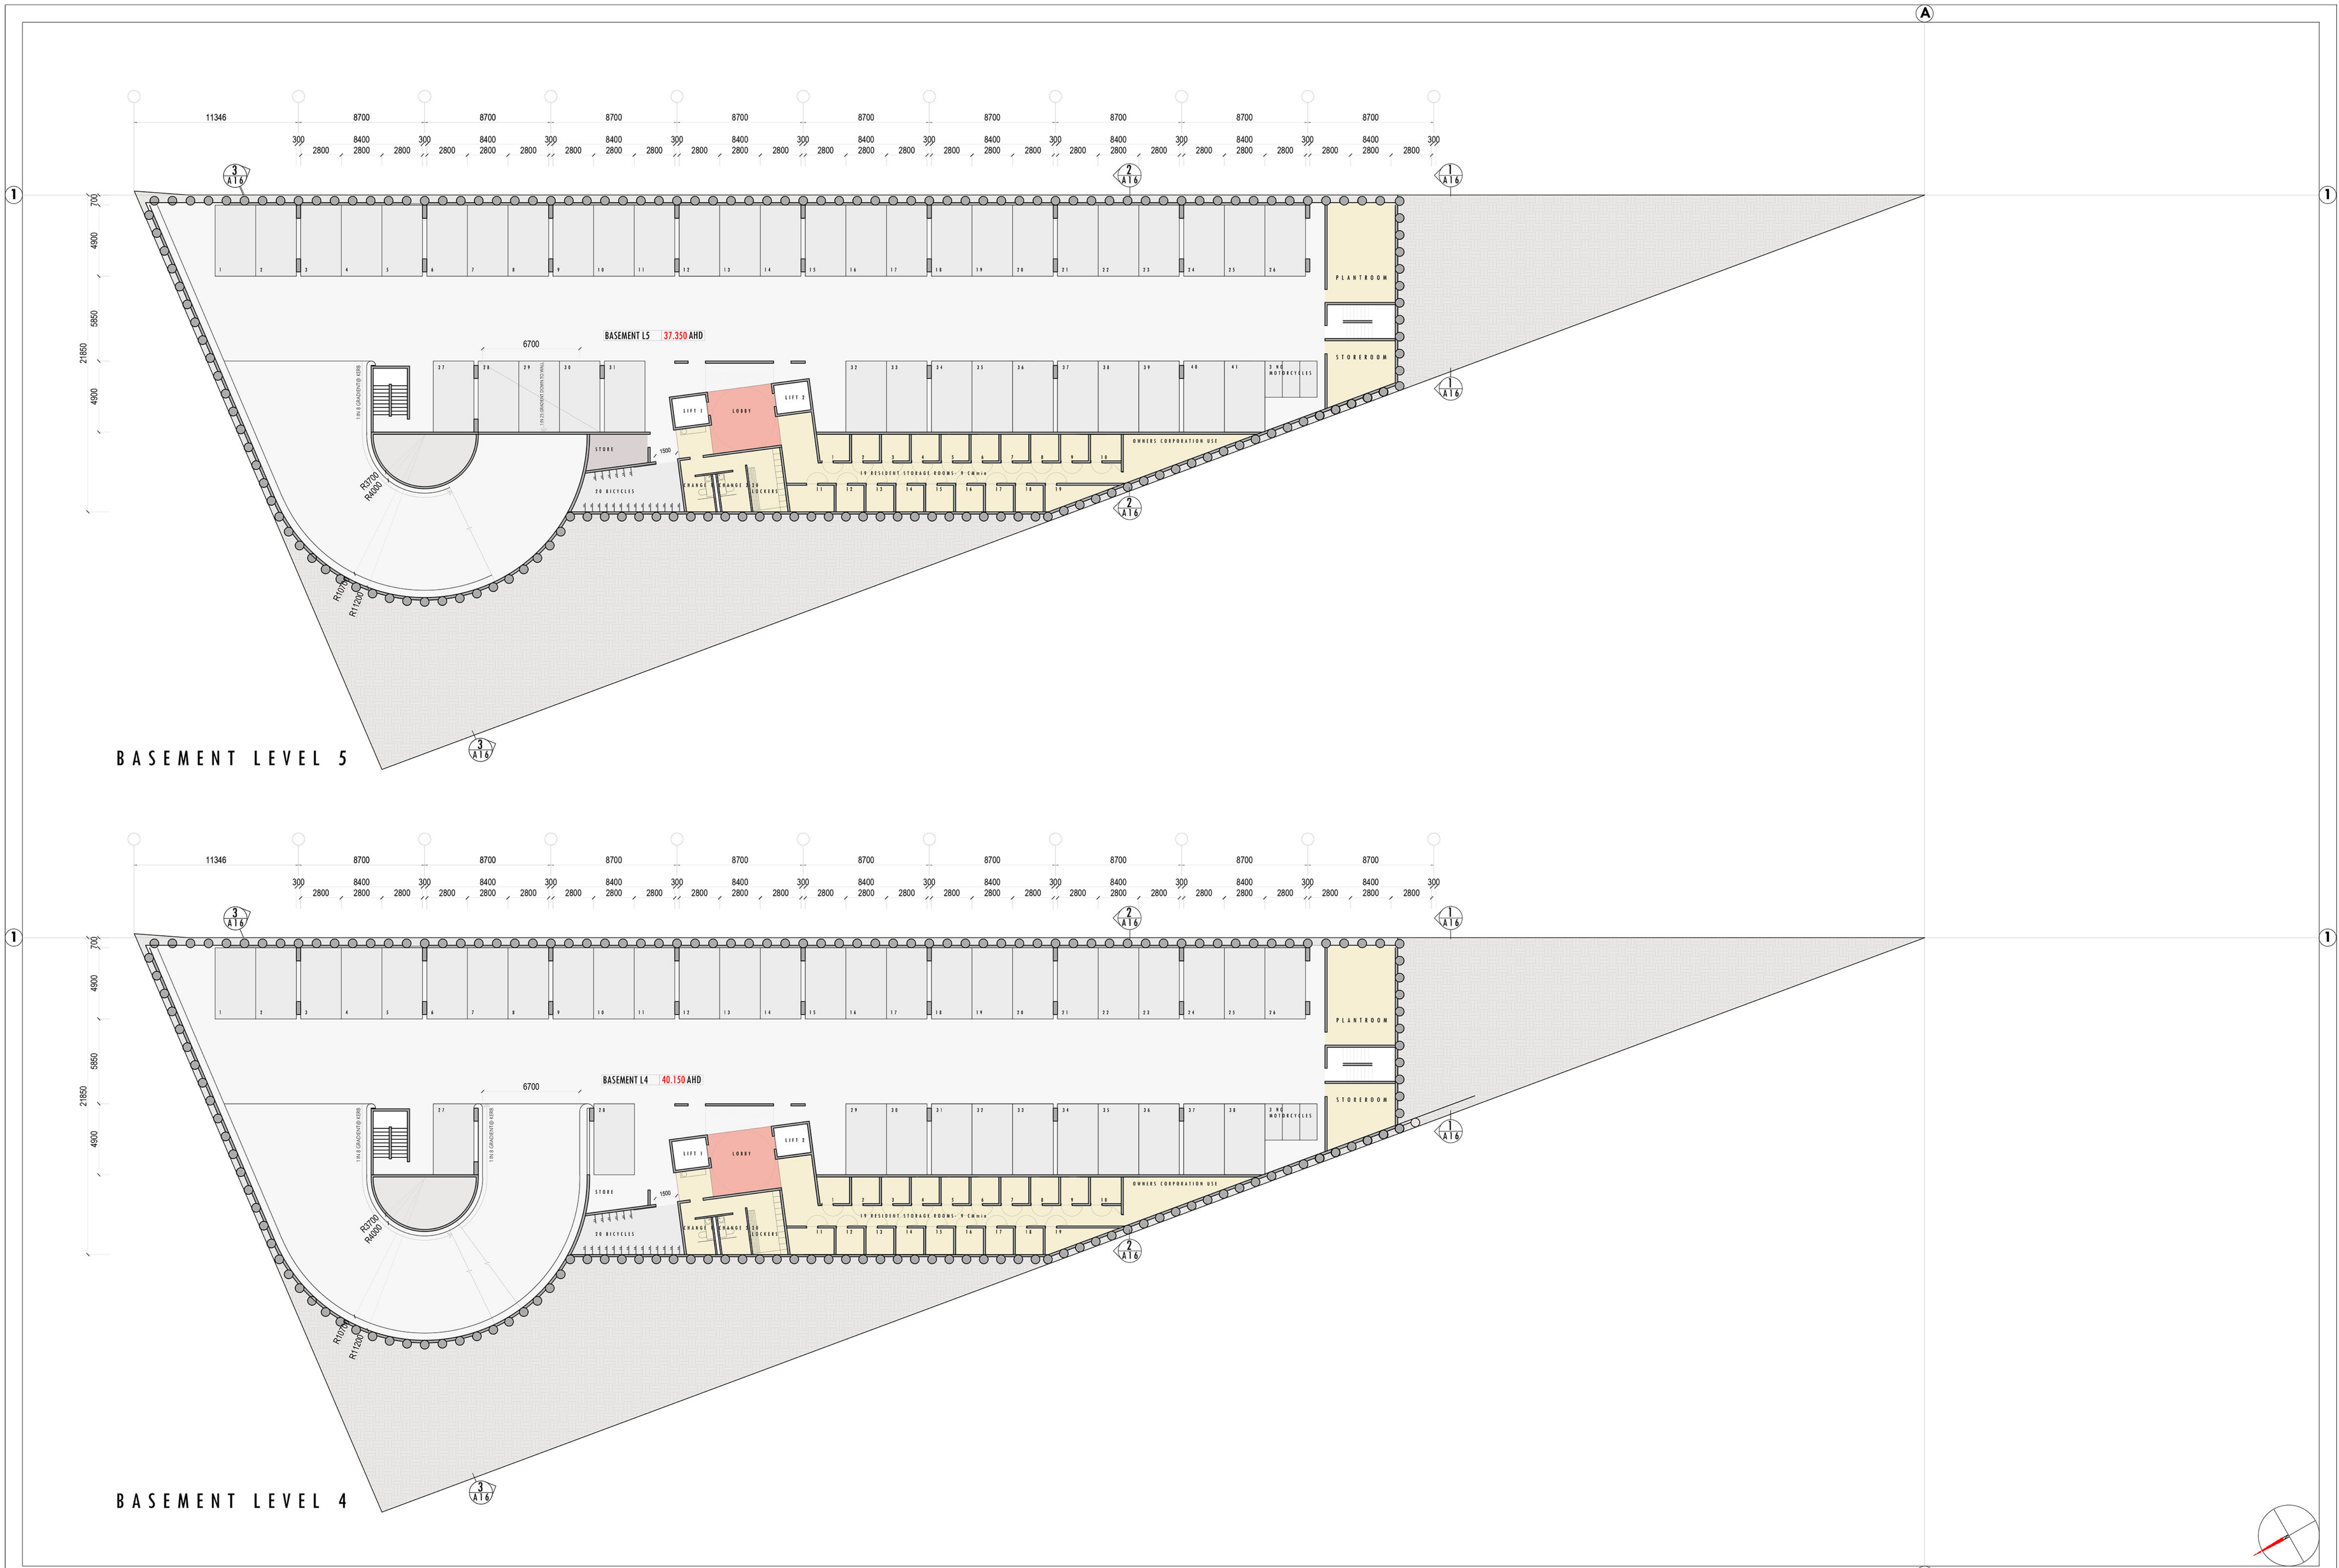



NO	DATE	ISSUE
1	08.03.18	PPP

BASEMENT LEVEL 4
BASEMENT LEVEL 5
TP. A03

DESIGN DEVELOPMENT/VCAT	REV
TP. A03	6

JOHN DEMOS ARCHITECTS
SUITE 1 66 ALBERT ROAD
SOUTH MELBOURNE 3205
VICTORIA AUSTRALIA
+ 61 3 9654 1000
john@johndemos.com

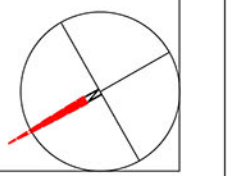

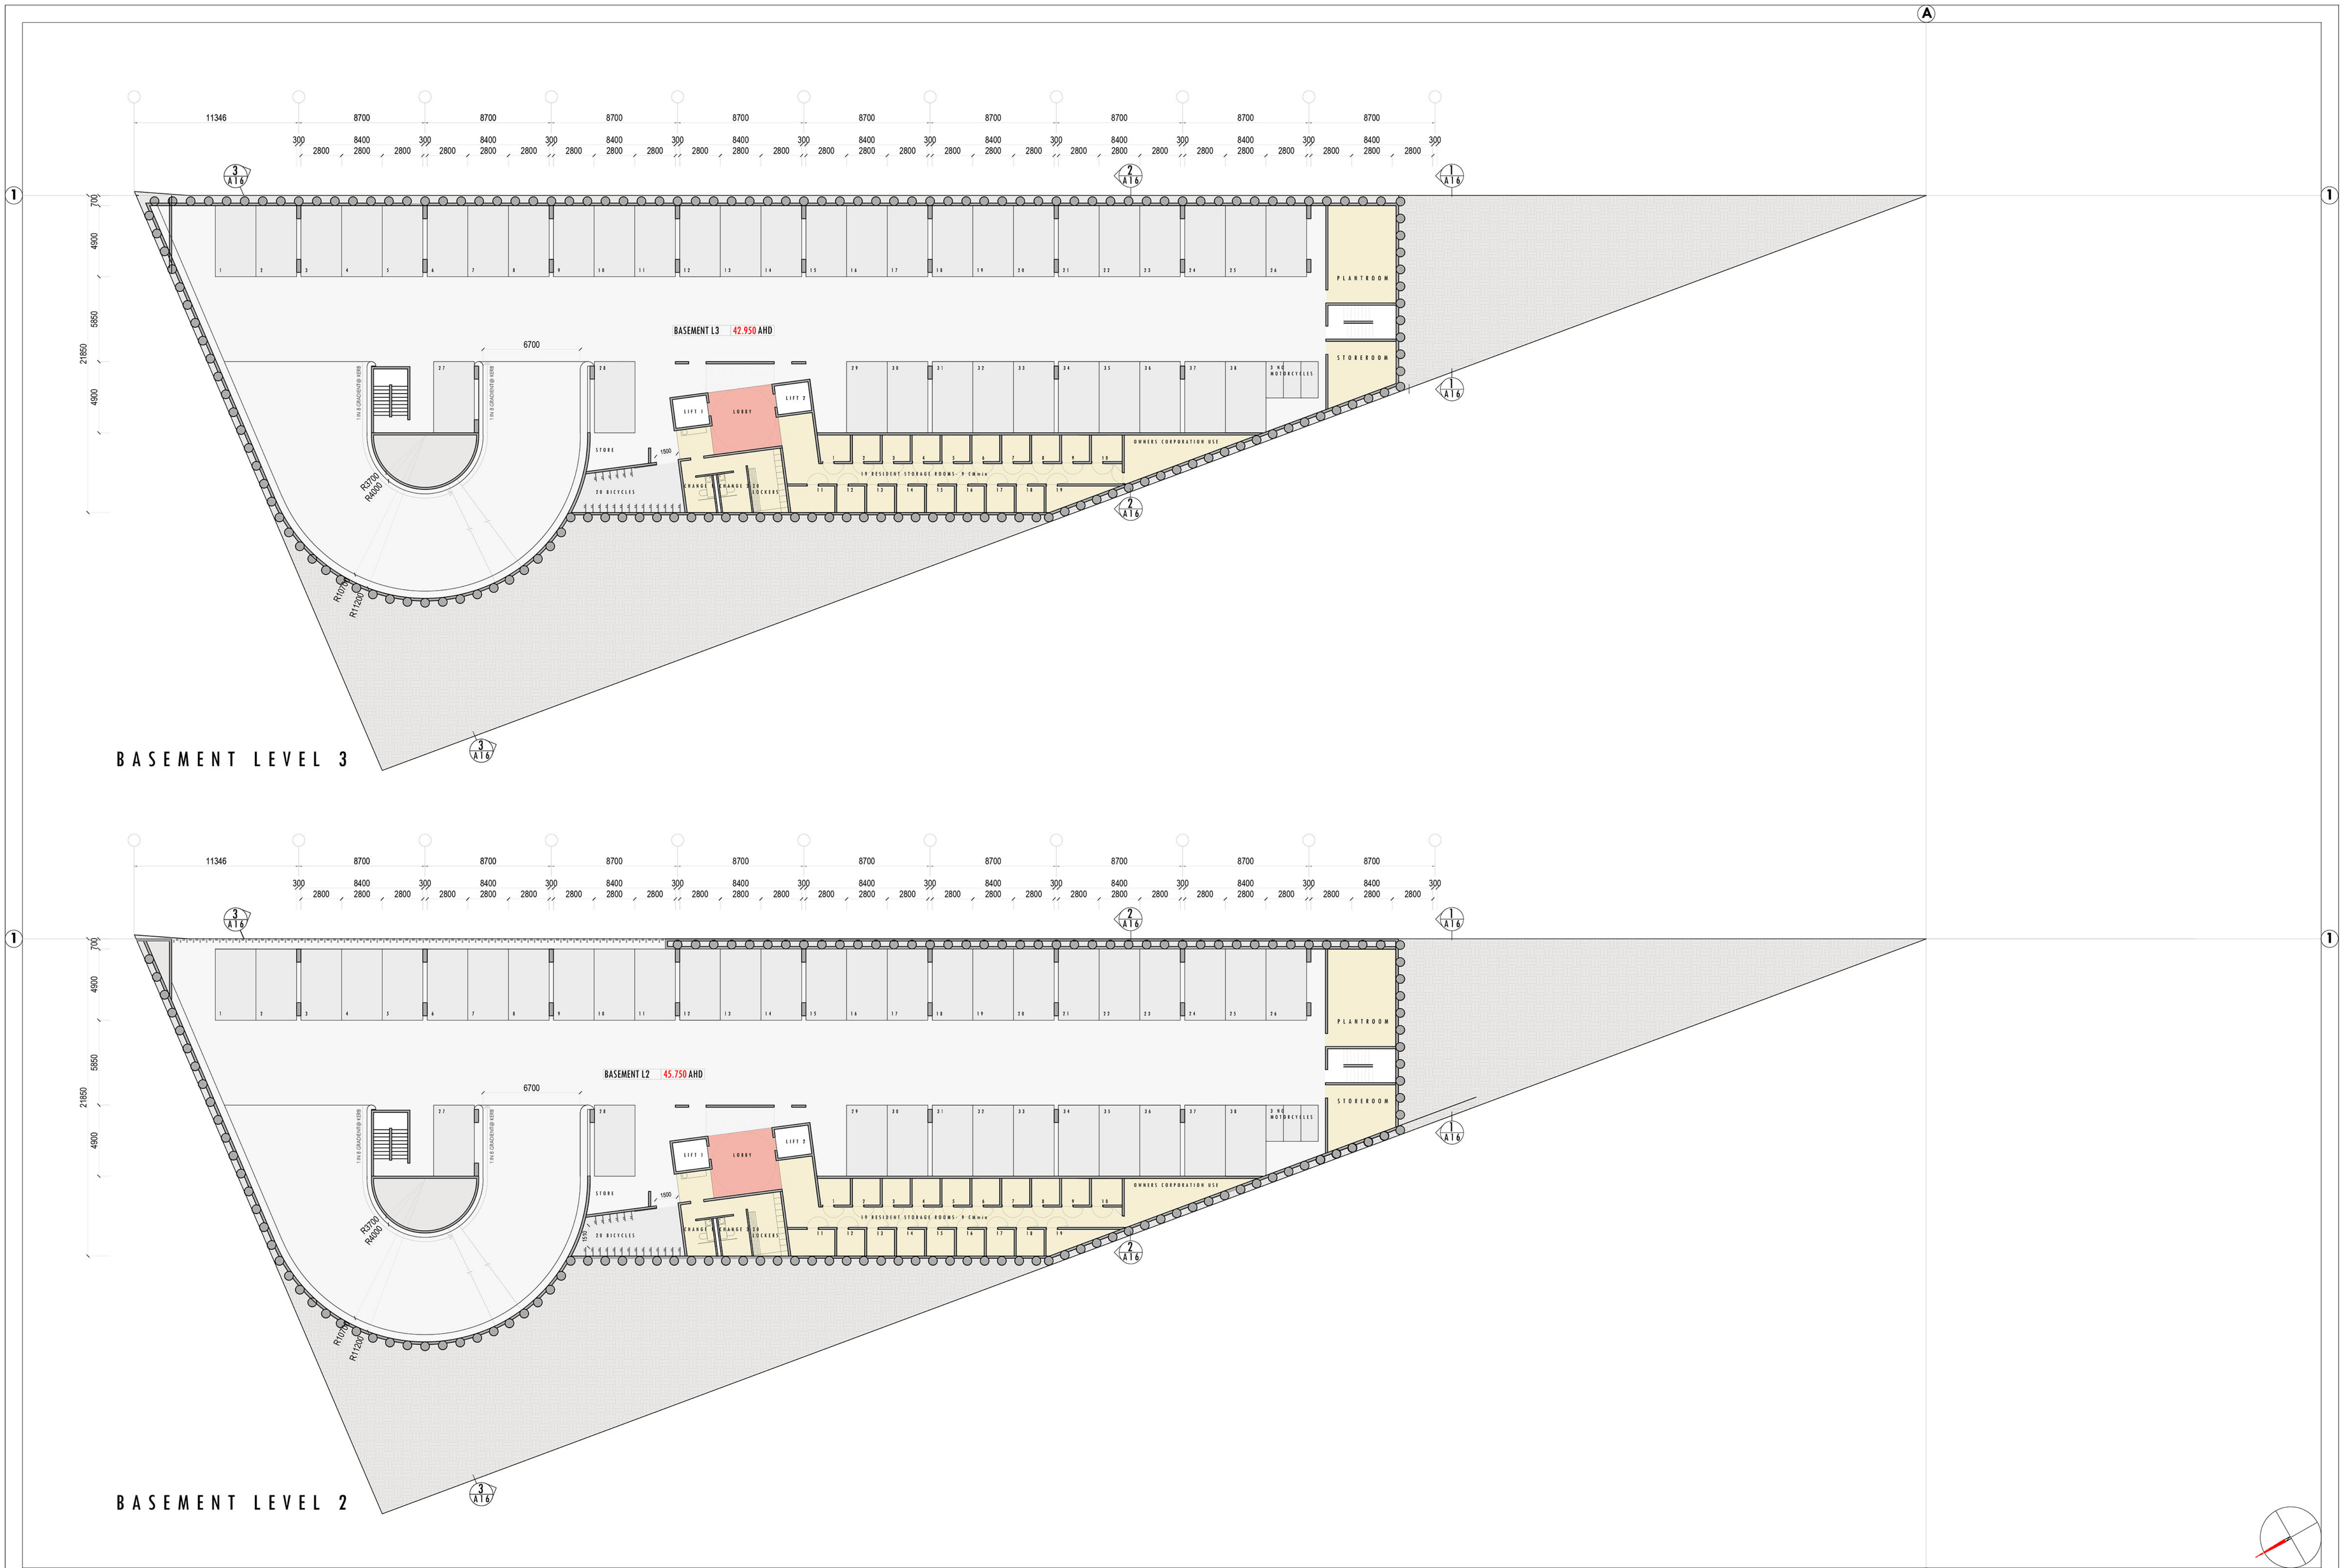

BASEMENT LEVEL 3


BASEMENT LEVEL 2

NO	DATE	ISSUE
1	08.03.18	PPP

BASEMENT LEVEL 2	DESIGN DEVELOPMENT/VCAT
BASEMENT LEVEL 3	TP. A04
	OF 23
	REV 6

SCALE: 1:200 @ A1	JOB NO 2039	MARCH 2018	COPYRIGHT

JOHN DEMOS ARCHITECTS
SUITE 1 66 ALBERT ROAD
SOUTH MELBOURNE 3205
VICTORIA AUSTRALIA
+ 61 3 9654 1000
john@johndemos.com

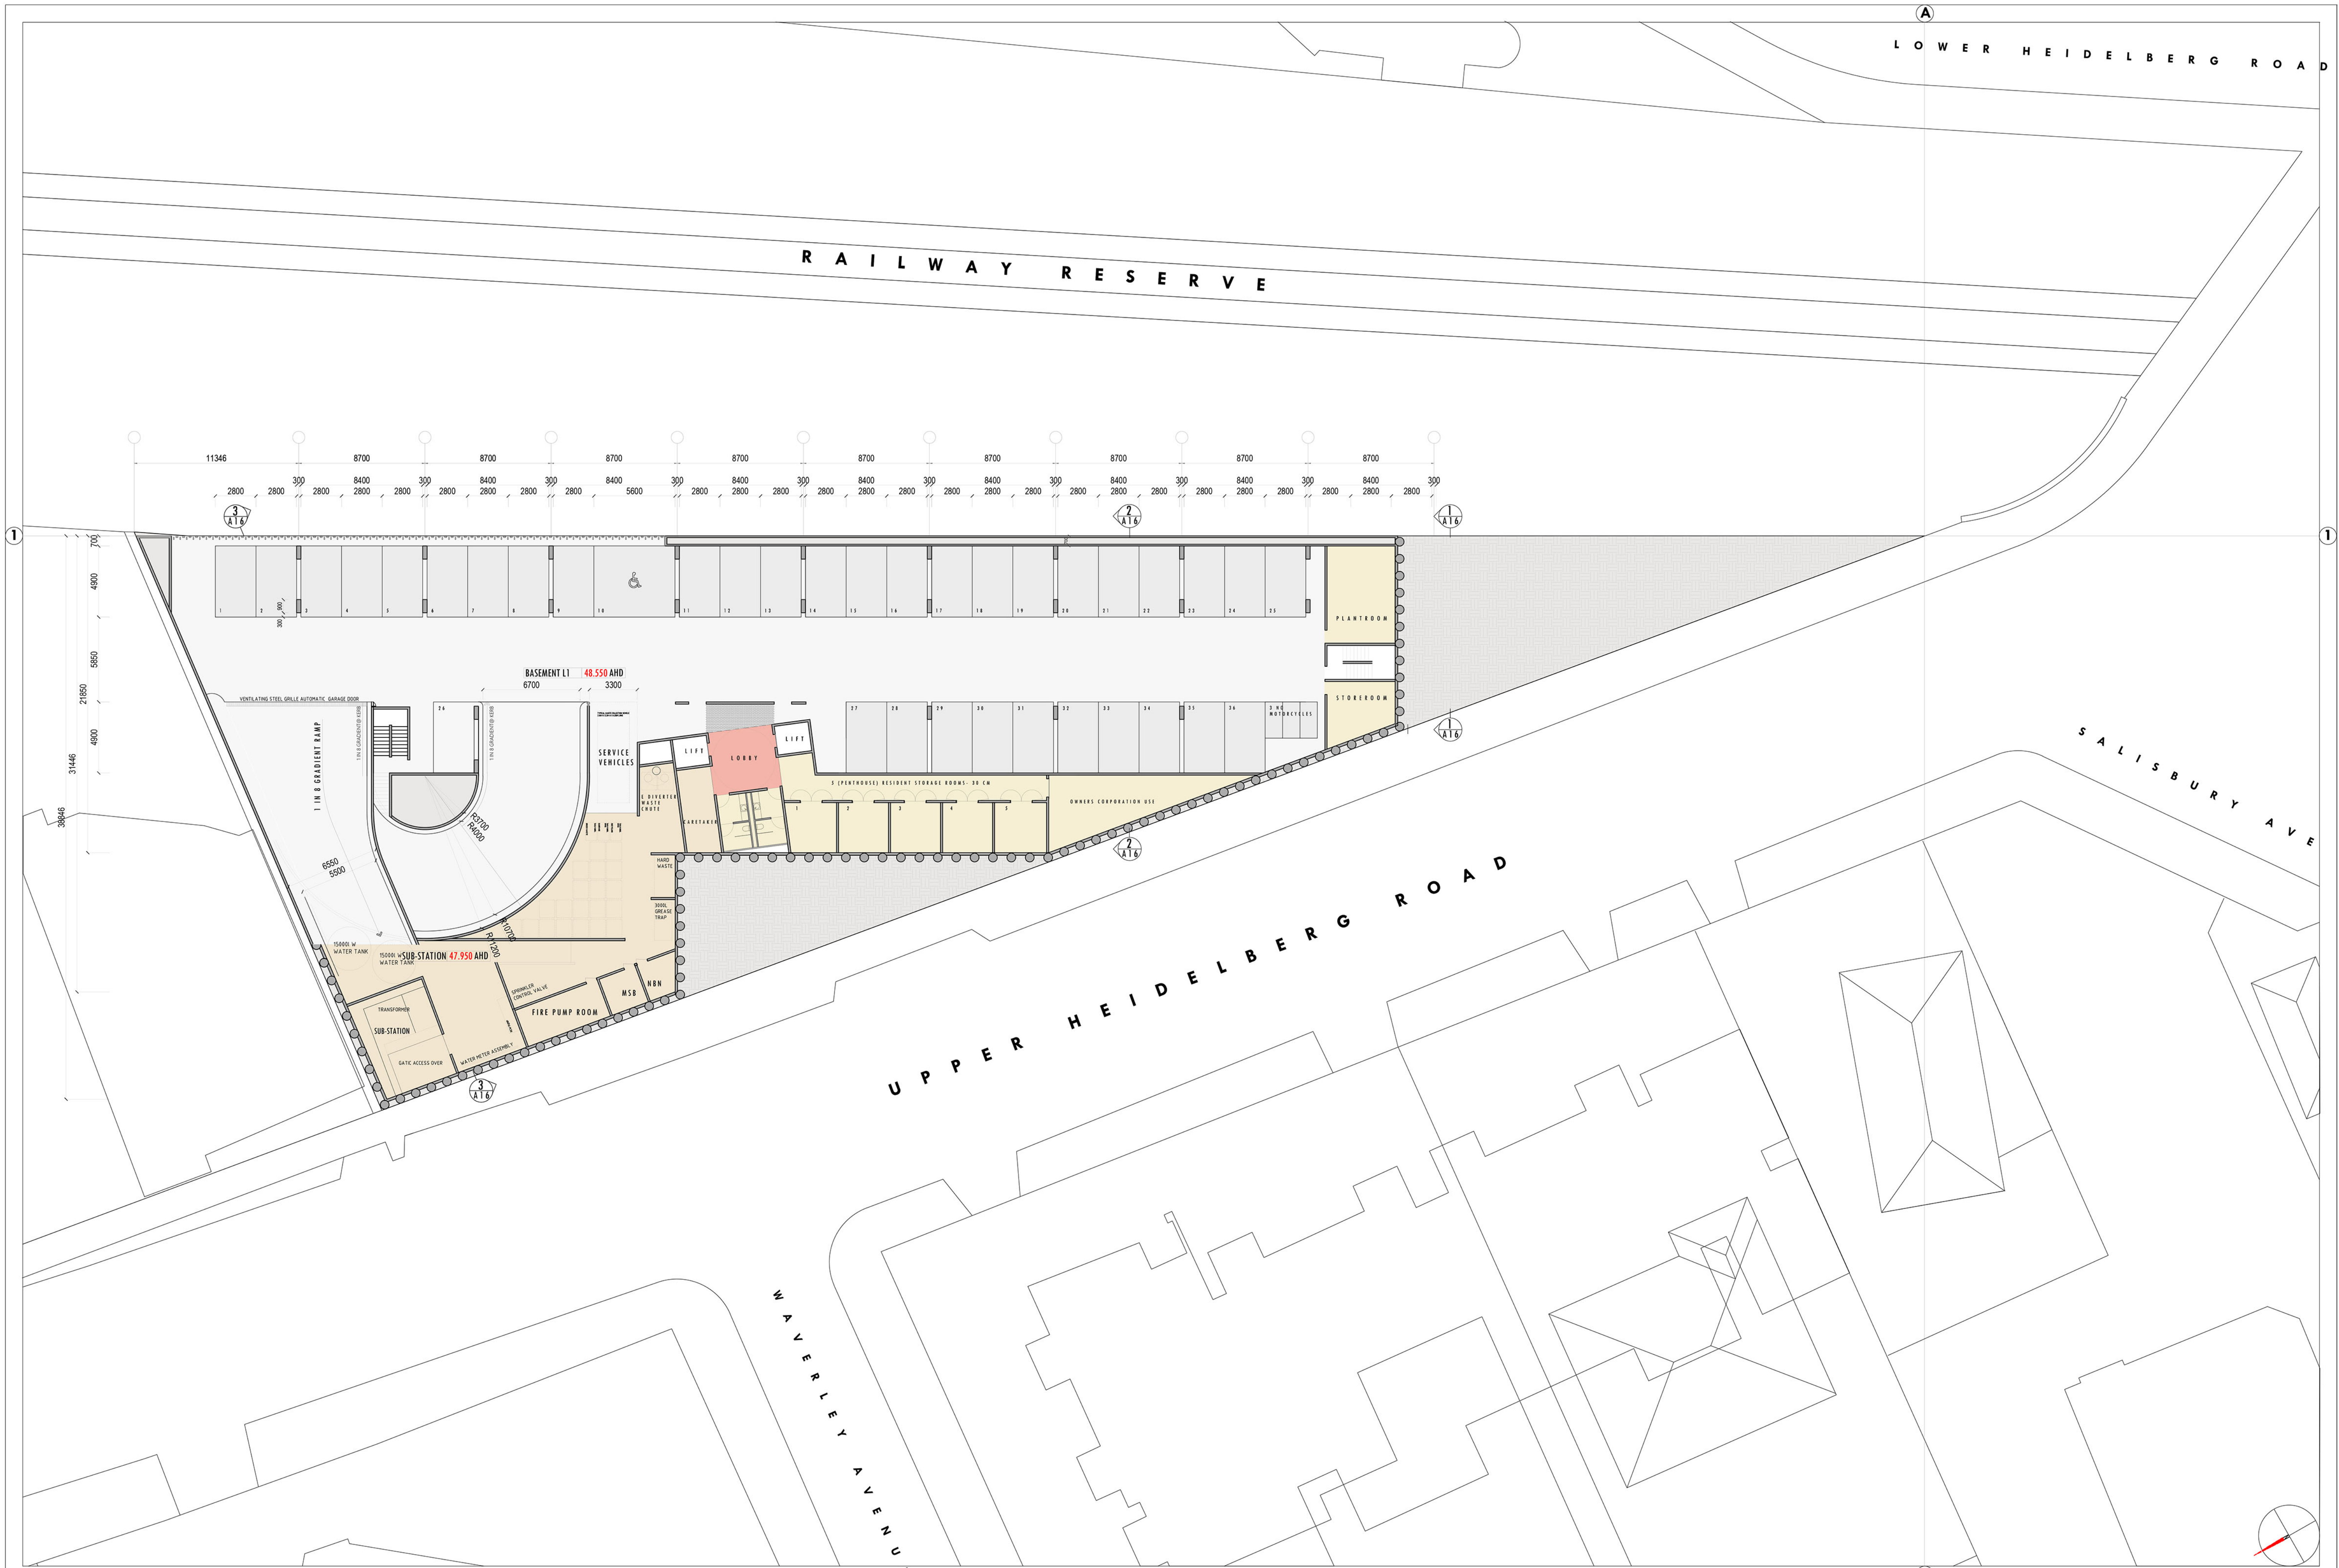

NO	DATE	ISSUE
1	08.03.18	PPP

BASEMENT LEVEL 1
UTILITIES AND PLANTROOM

DESIGN DEVELOPMENT/VCAT	REV
TP. A05	6

JOHN DEMOS ARCHITECTS
SUITE 1 66 ALBERT ROAD
SOUTH MELBOURNE 3205
VICTORIA AUSTRALIA
+ 61 3 9654 1000
johndemos.com

SCALE: 1:200 @ A1
JOB NO 2039
MARCH 2018
COPYRIGHT